



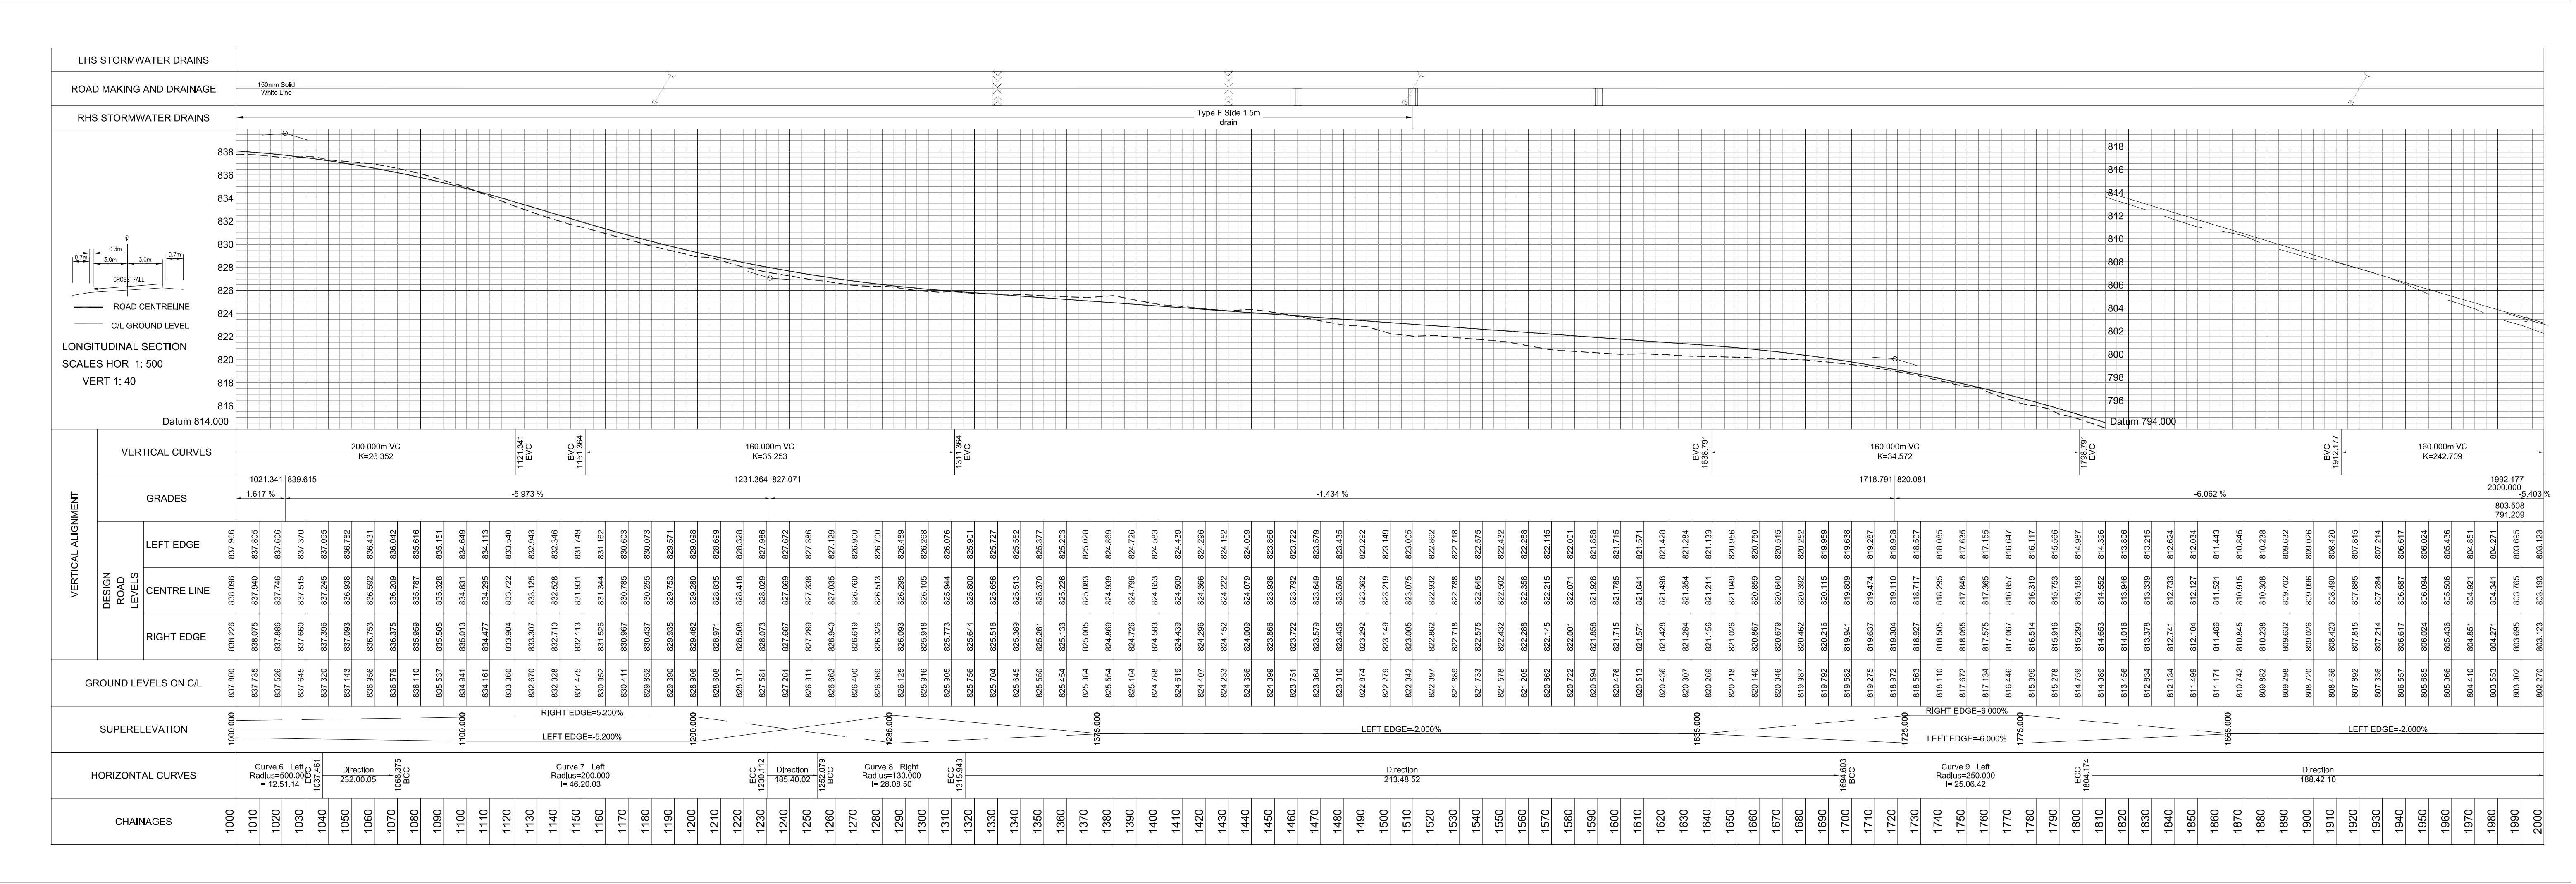

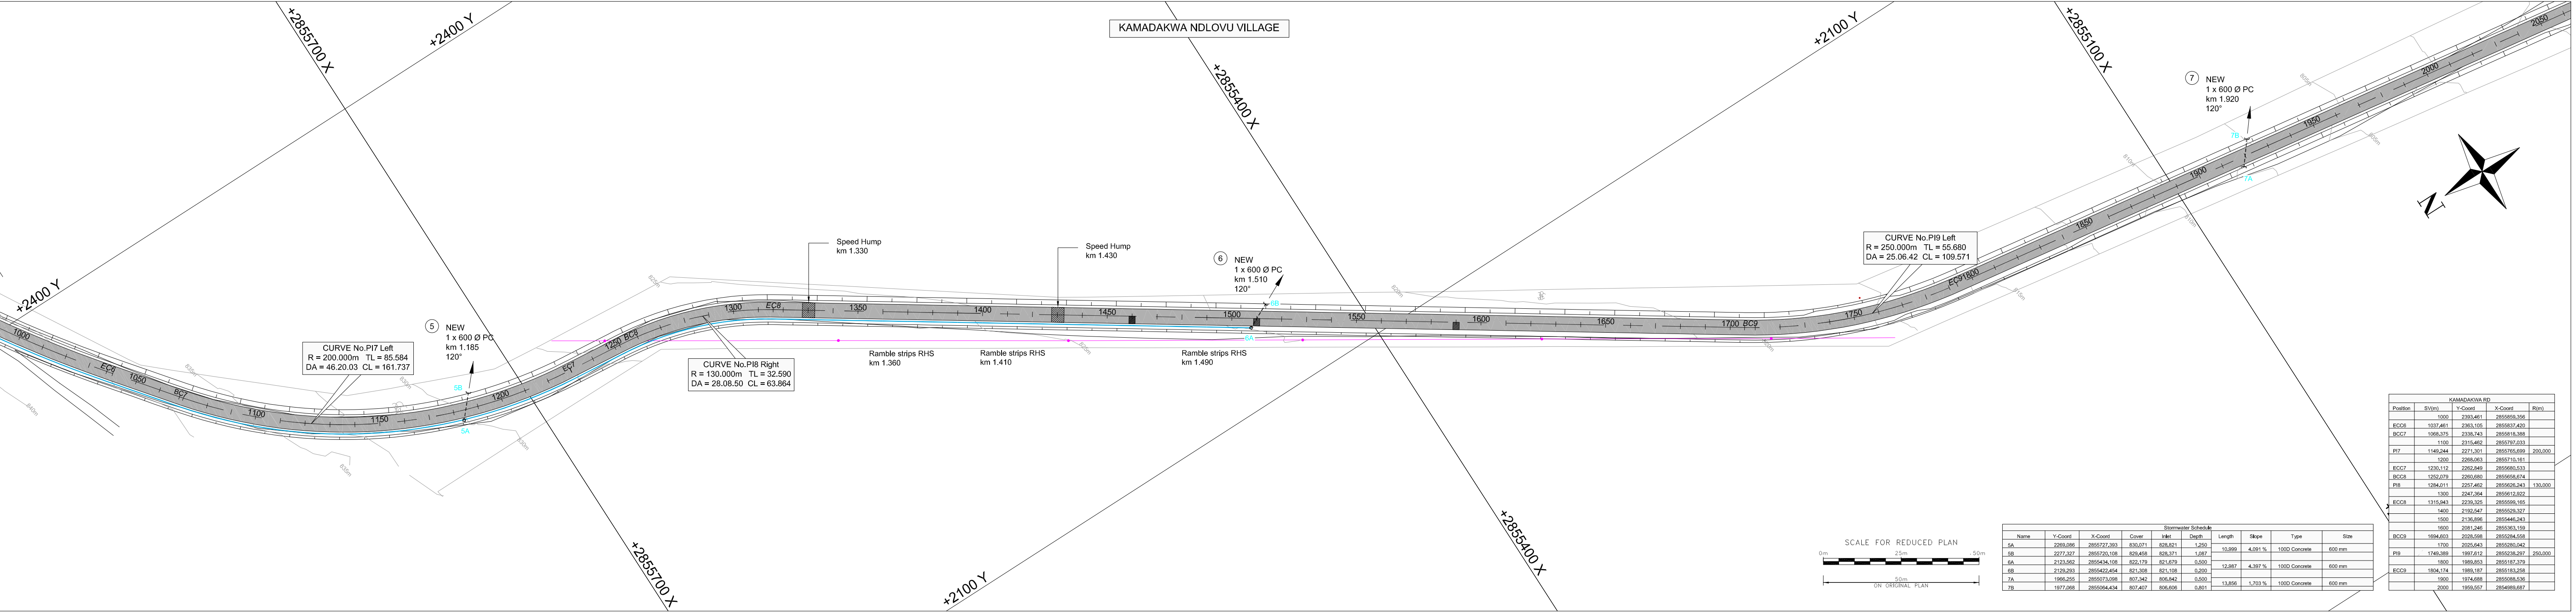

COPYRIGHT RESERVED

ON RECEIPT OF REVISED DRAWING, DESTROY PREVIOUS DRAWING

NOTES

ISSUED FOR TENDER

LEGEND

- CENTRELINE
- ROADSIDE
- ROADWAY
- FENCE
- STORMWATER DRAINAGE PIPE
- SIDE DRAIN
- SIDE WALK
- ELECTRICAL LINE

CLIENT:

MBOMBELA LOCAL MUNICIPALITY

HEAD OFFICE

P.O. BOX 48

MBOMBELA, 1201

TEL NO.: (013) 759 9111

FAX NO.: (013) 759 2070

PROJECT TITLE:

CONSTRUCTION OF KAMADAKWA RING ROAD

DRAWING TITLE:

GENERAL LAYOUT AND LONGITUDINAL PLAN

DESIGNED:

P TSHABALALA

DRAWN:

R VAN ZYL

CHECKED:

F BURGER

PR. ENG. 20090094

SIGN:

SCALE:

1:1250

DRAWING NO:

NKP(p)432_GL02



REVISION:



DATE:



FEBRUARY 2023


CONTRACT NO:

AS SHOWN

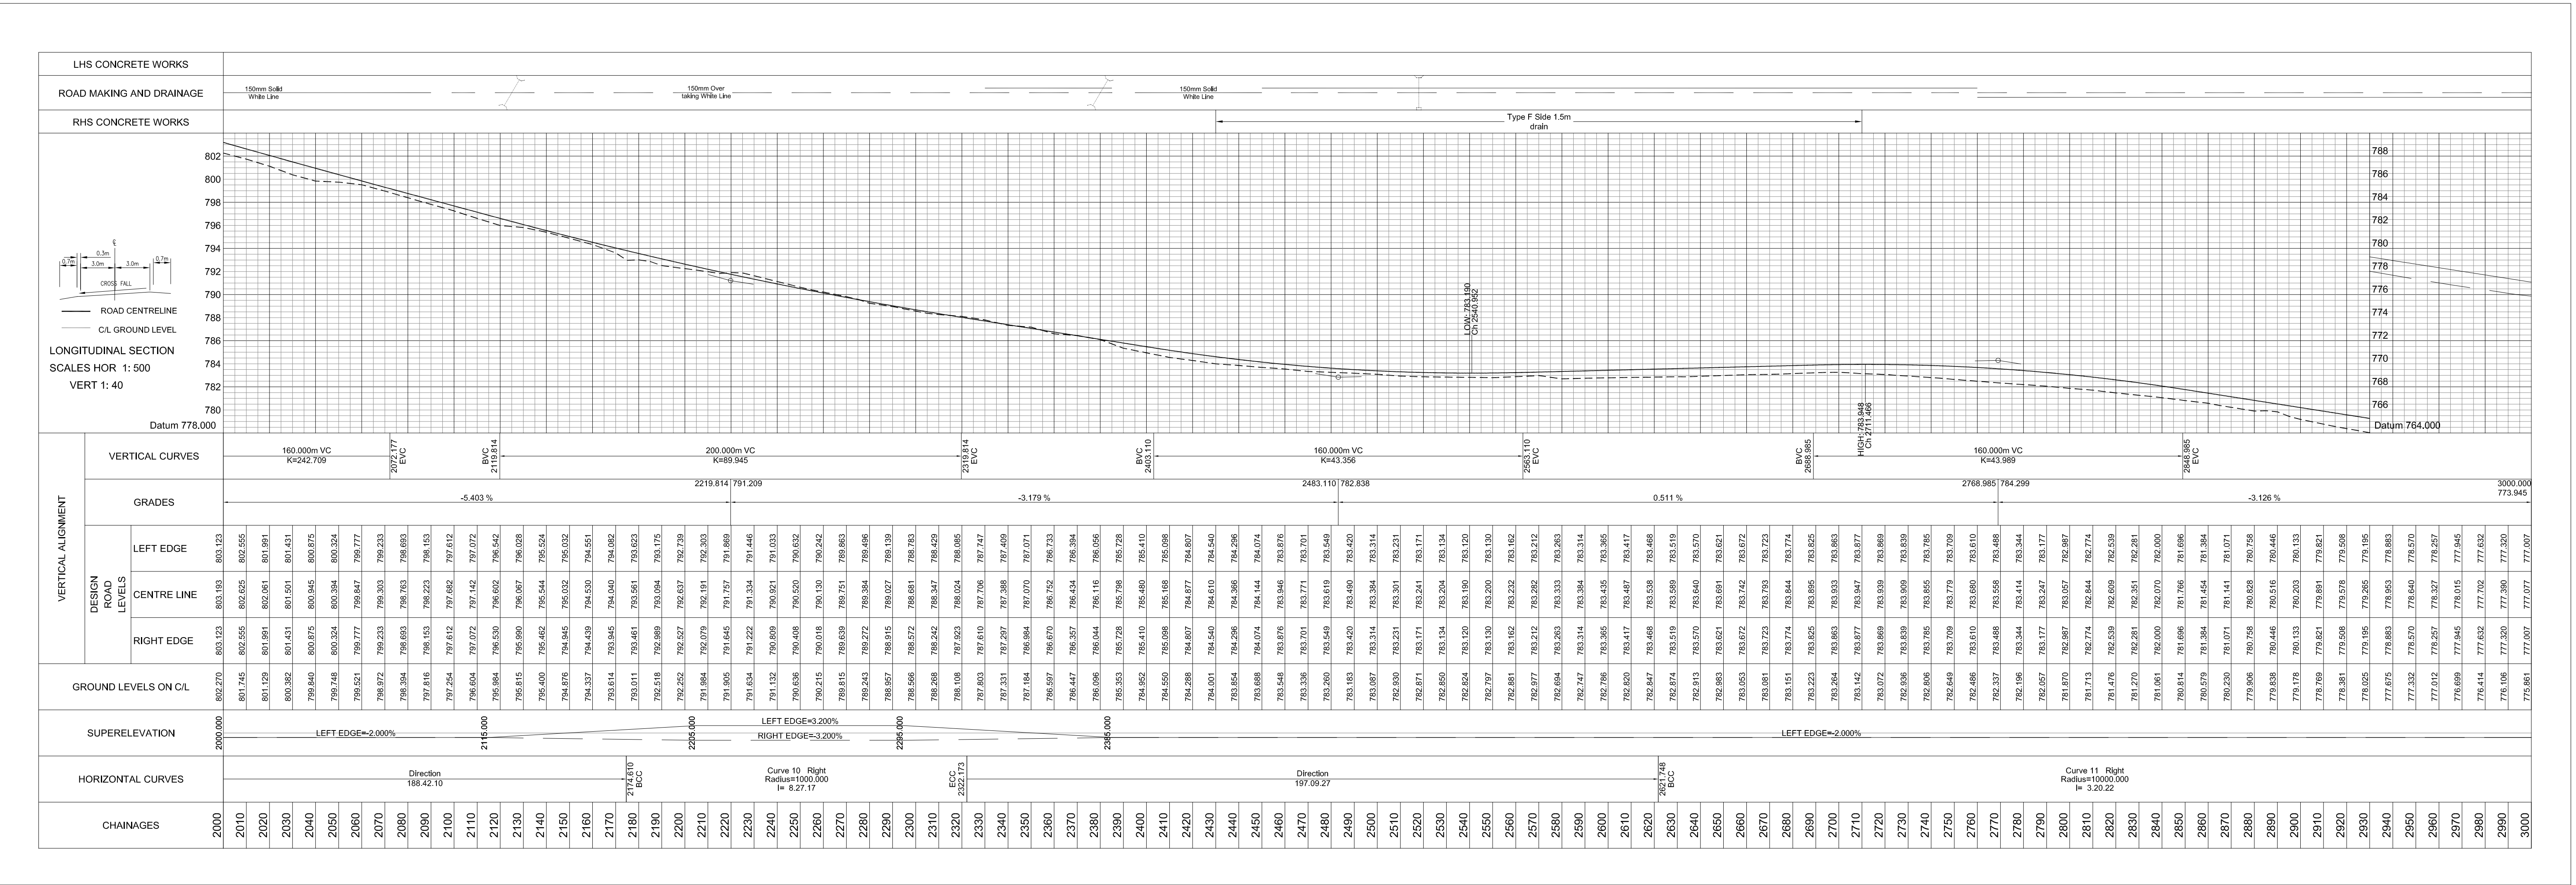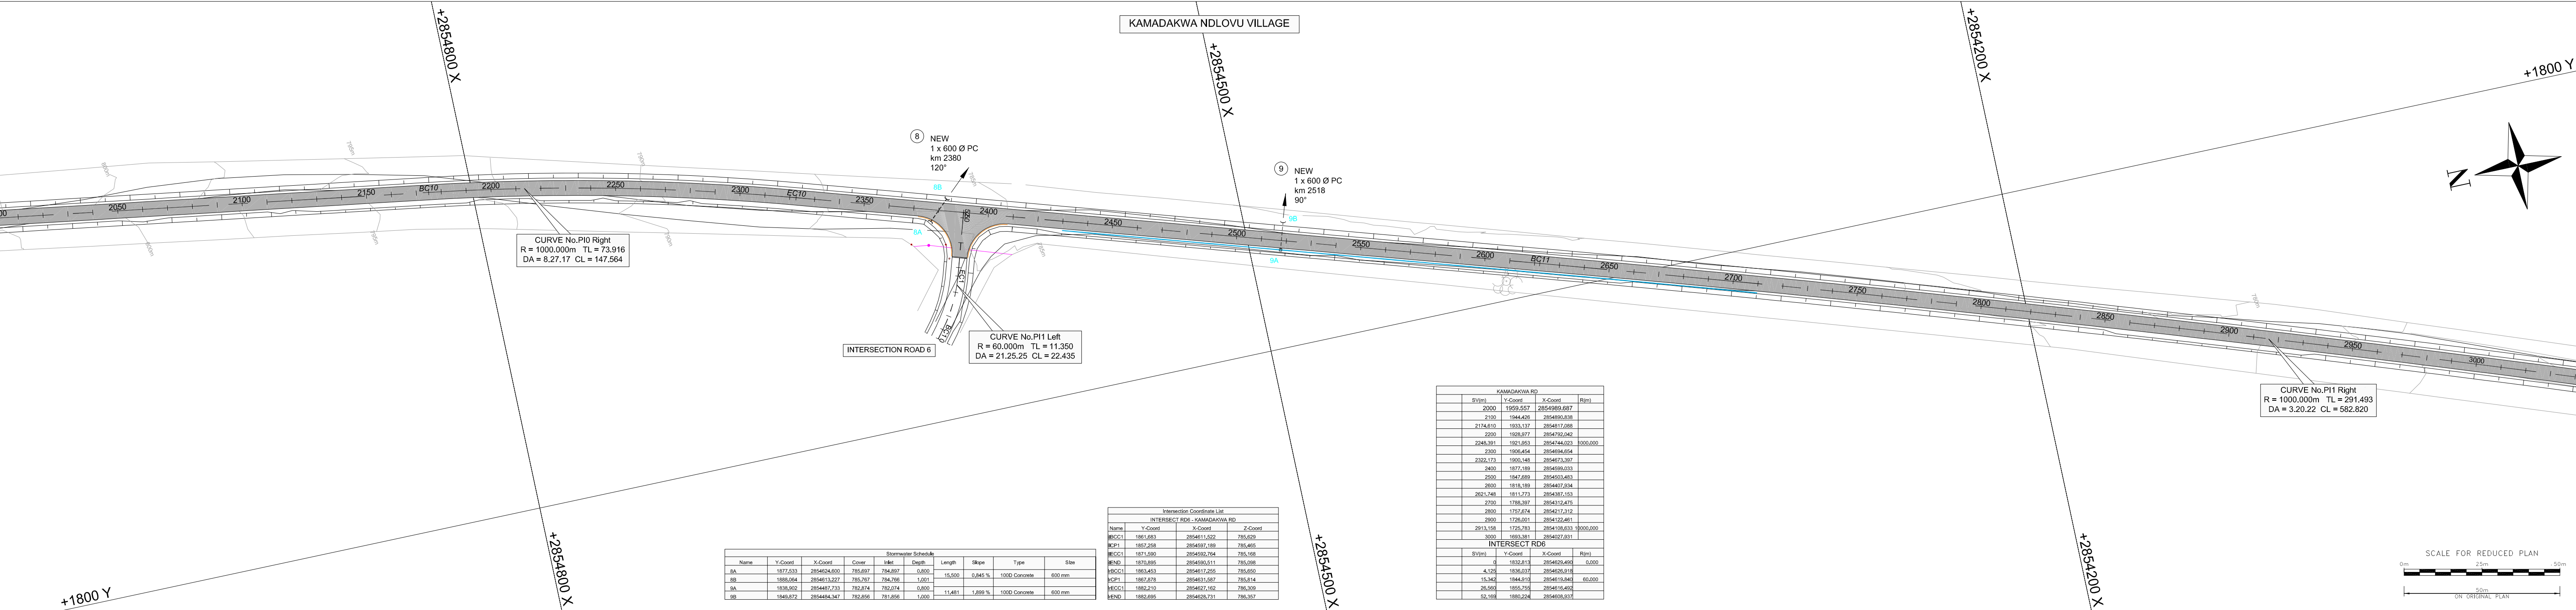

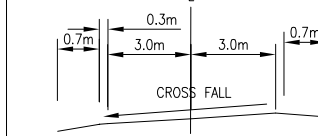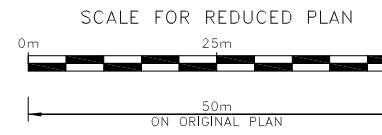

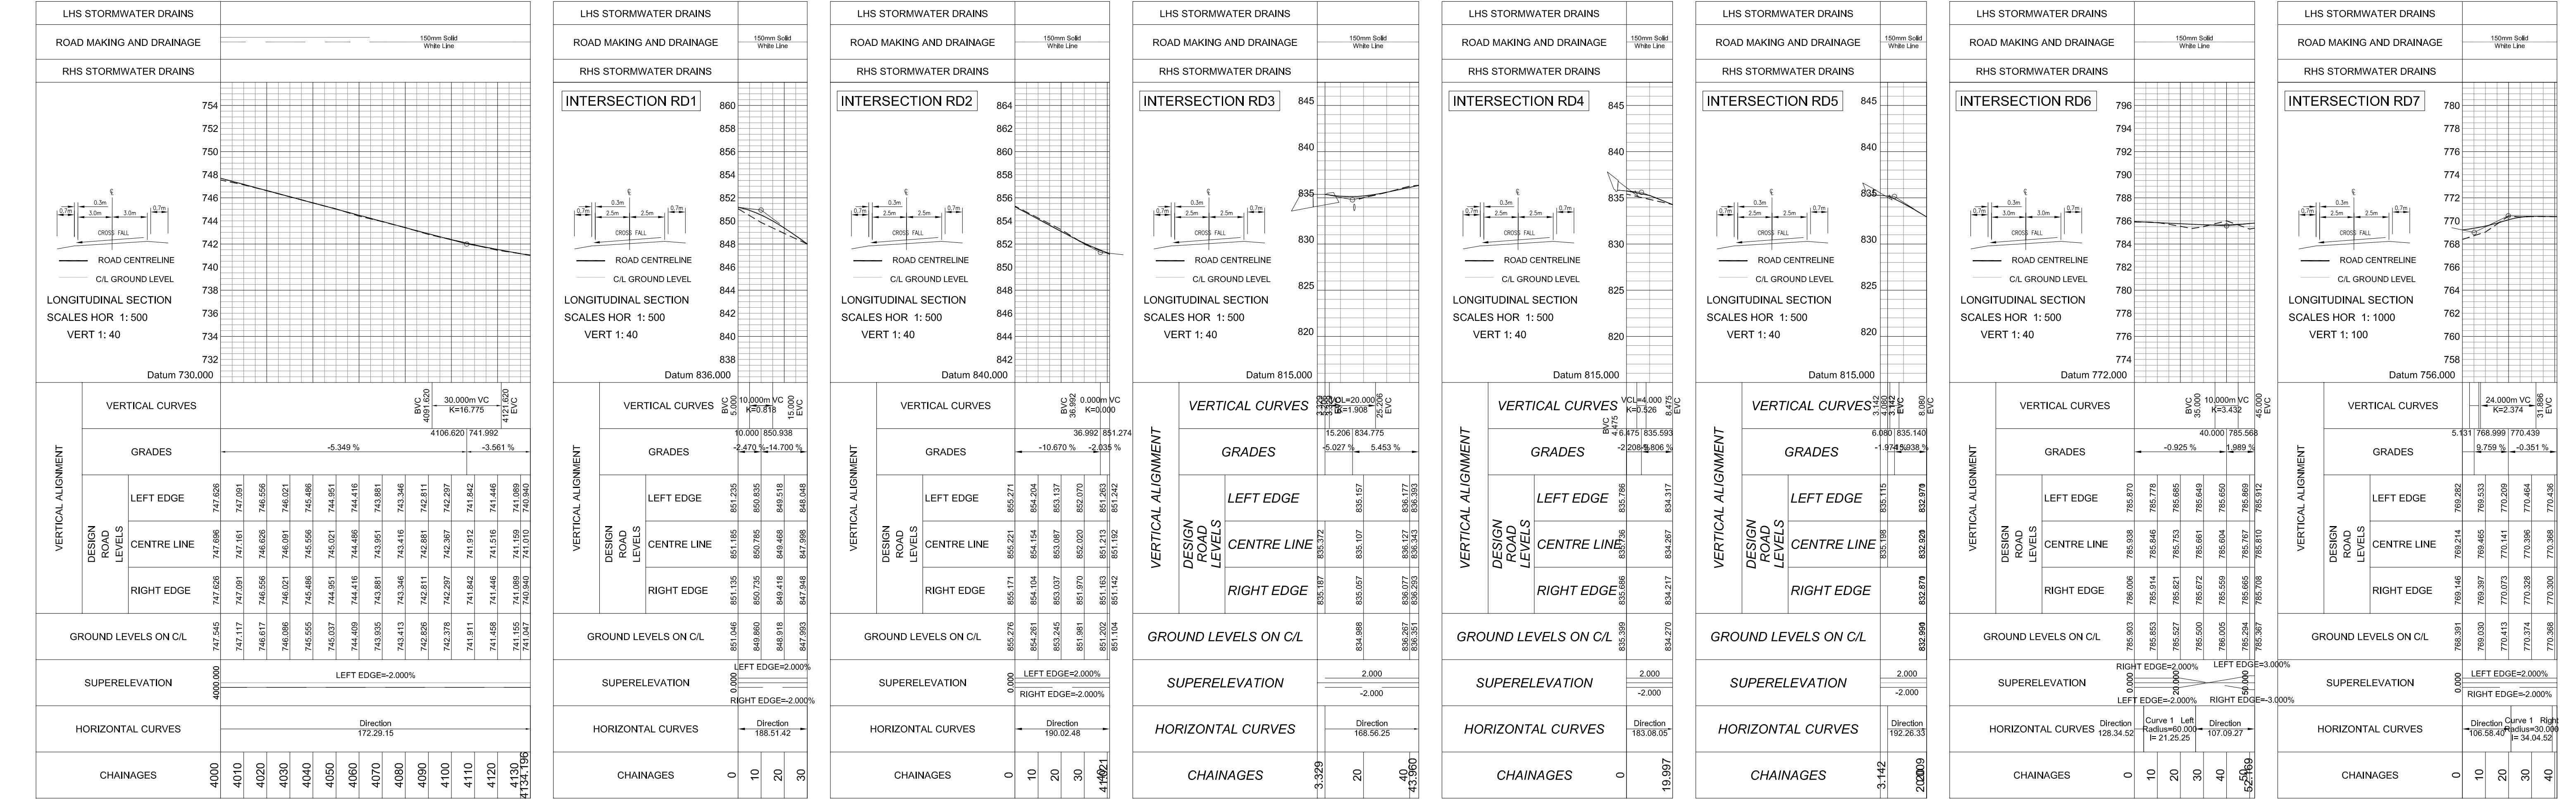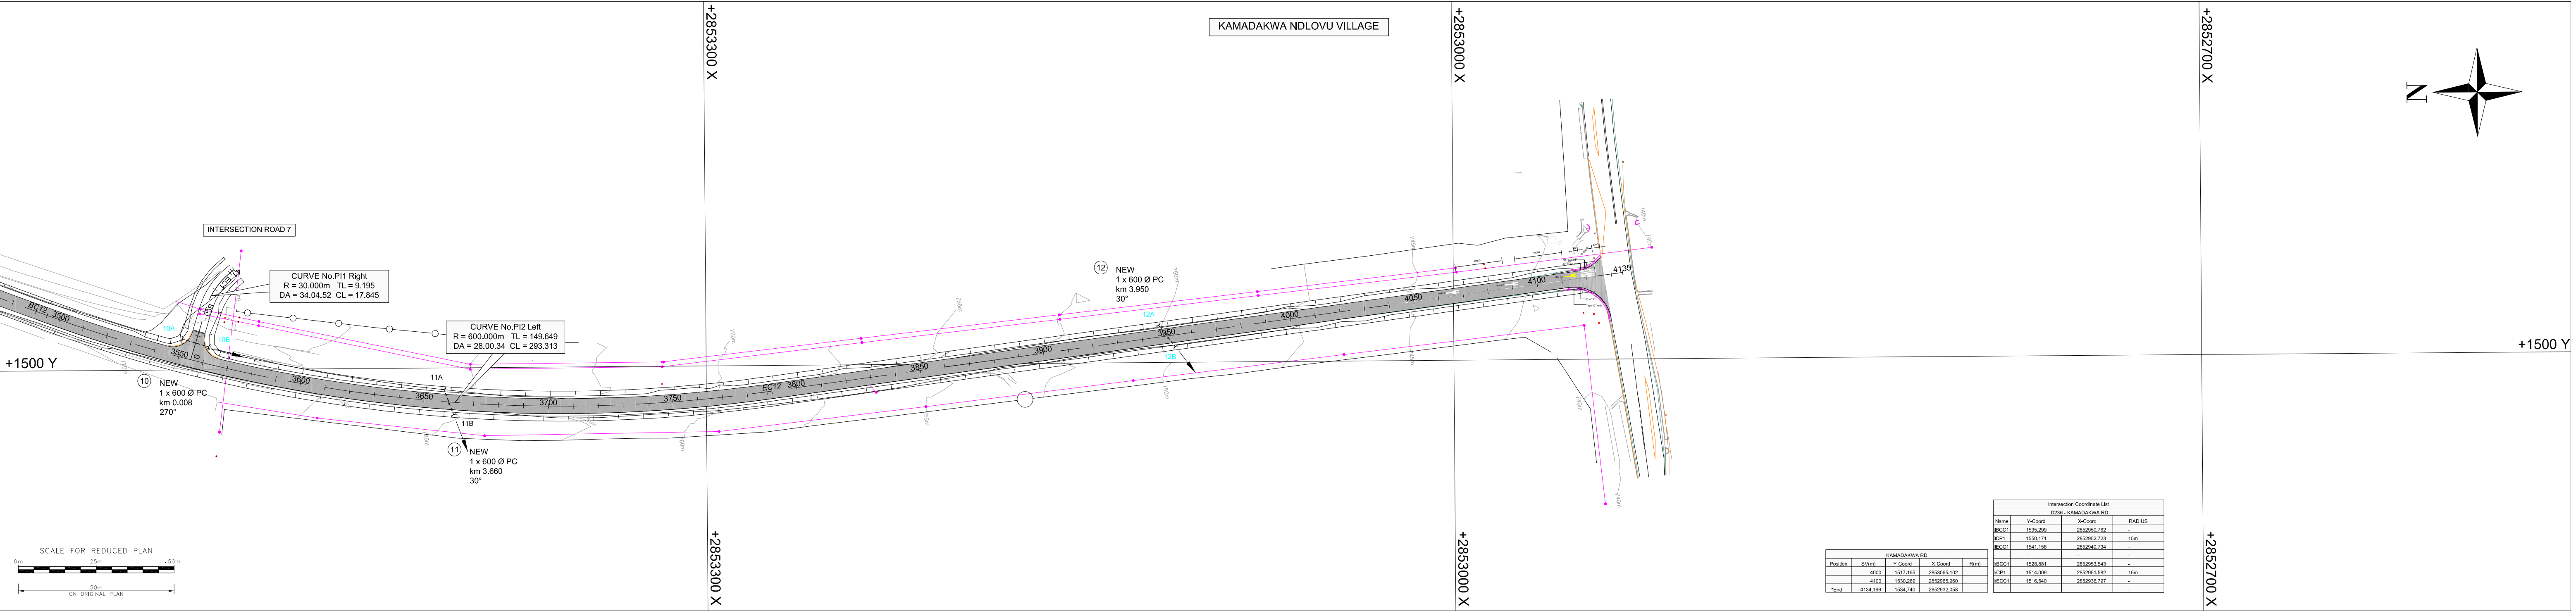

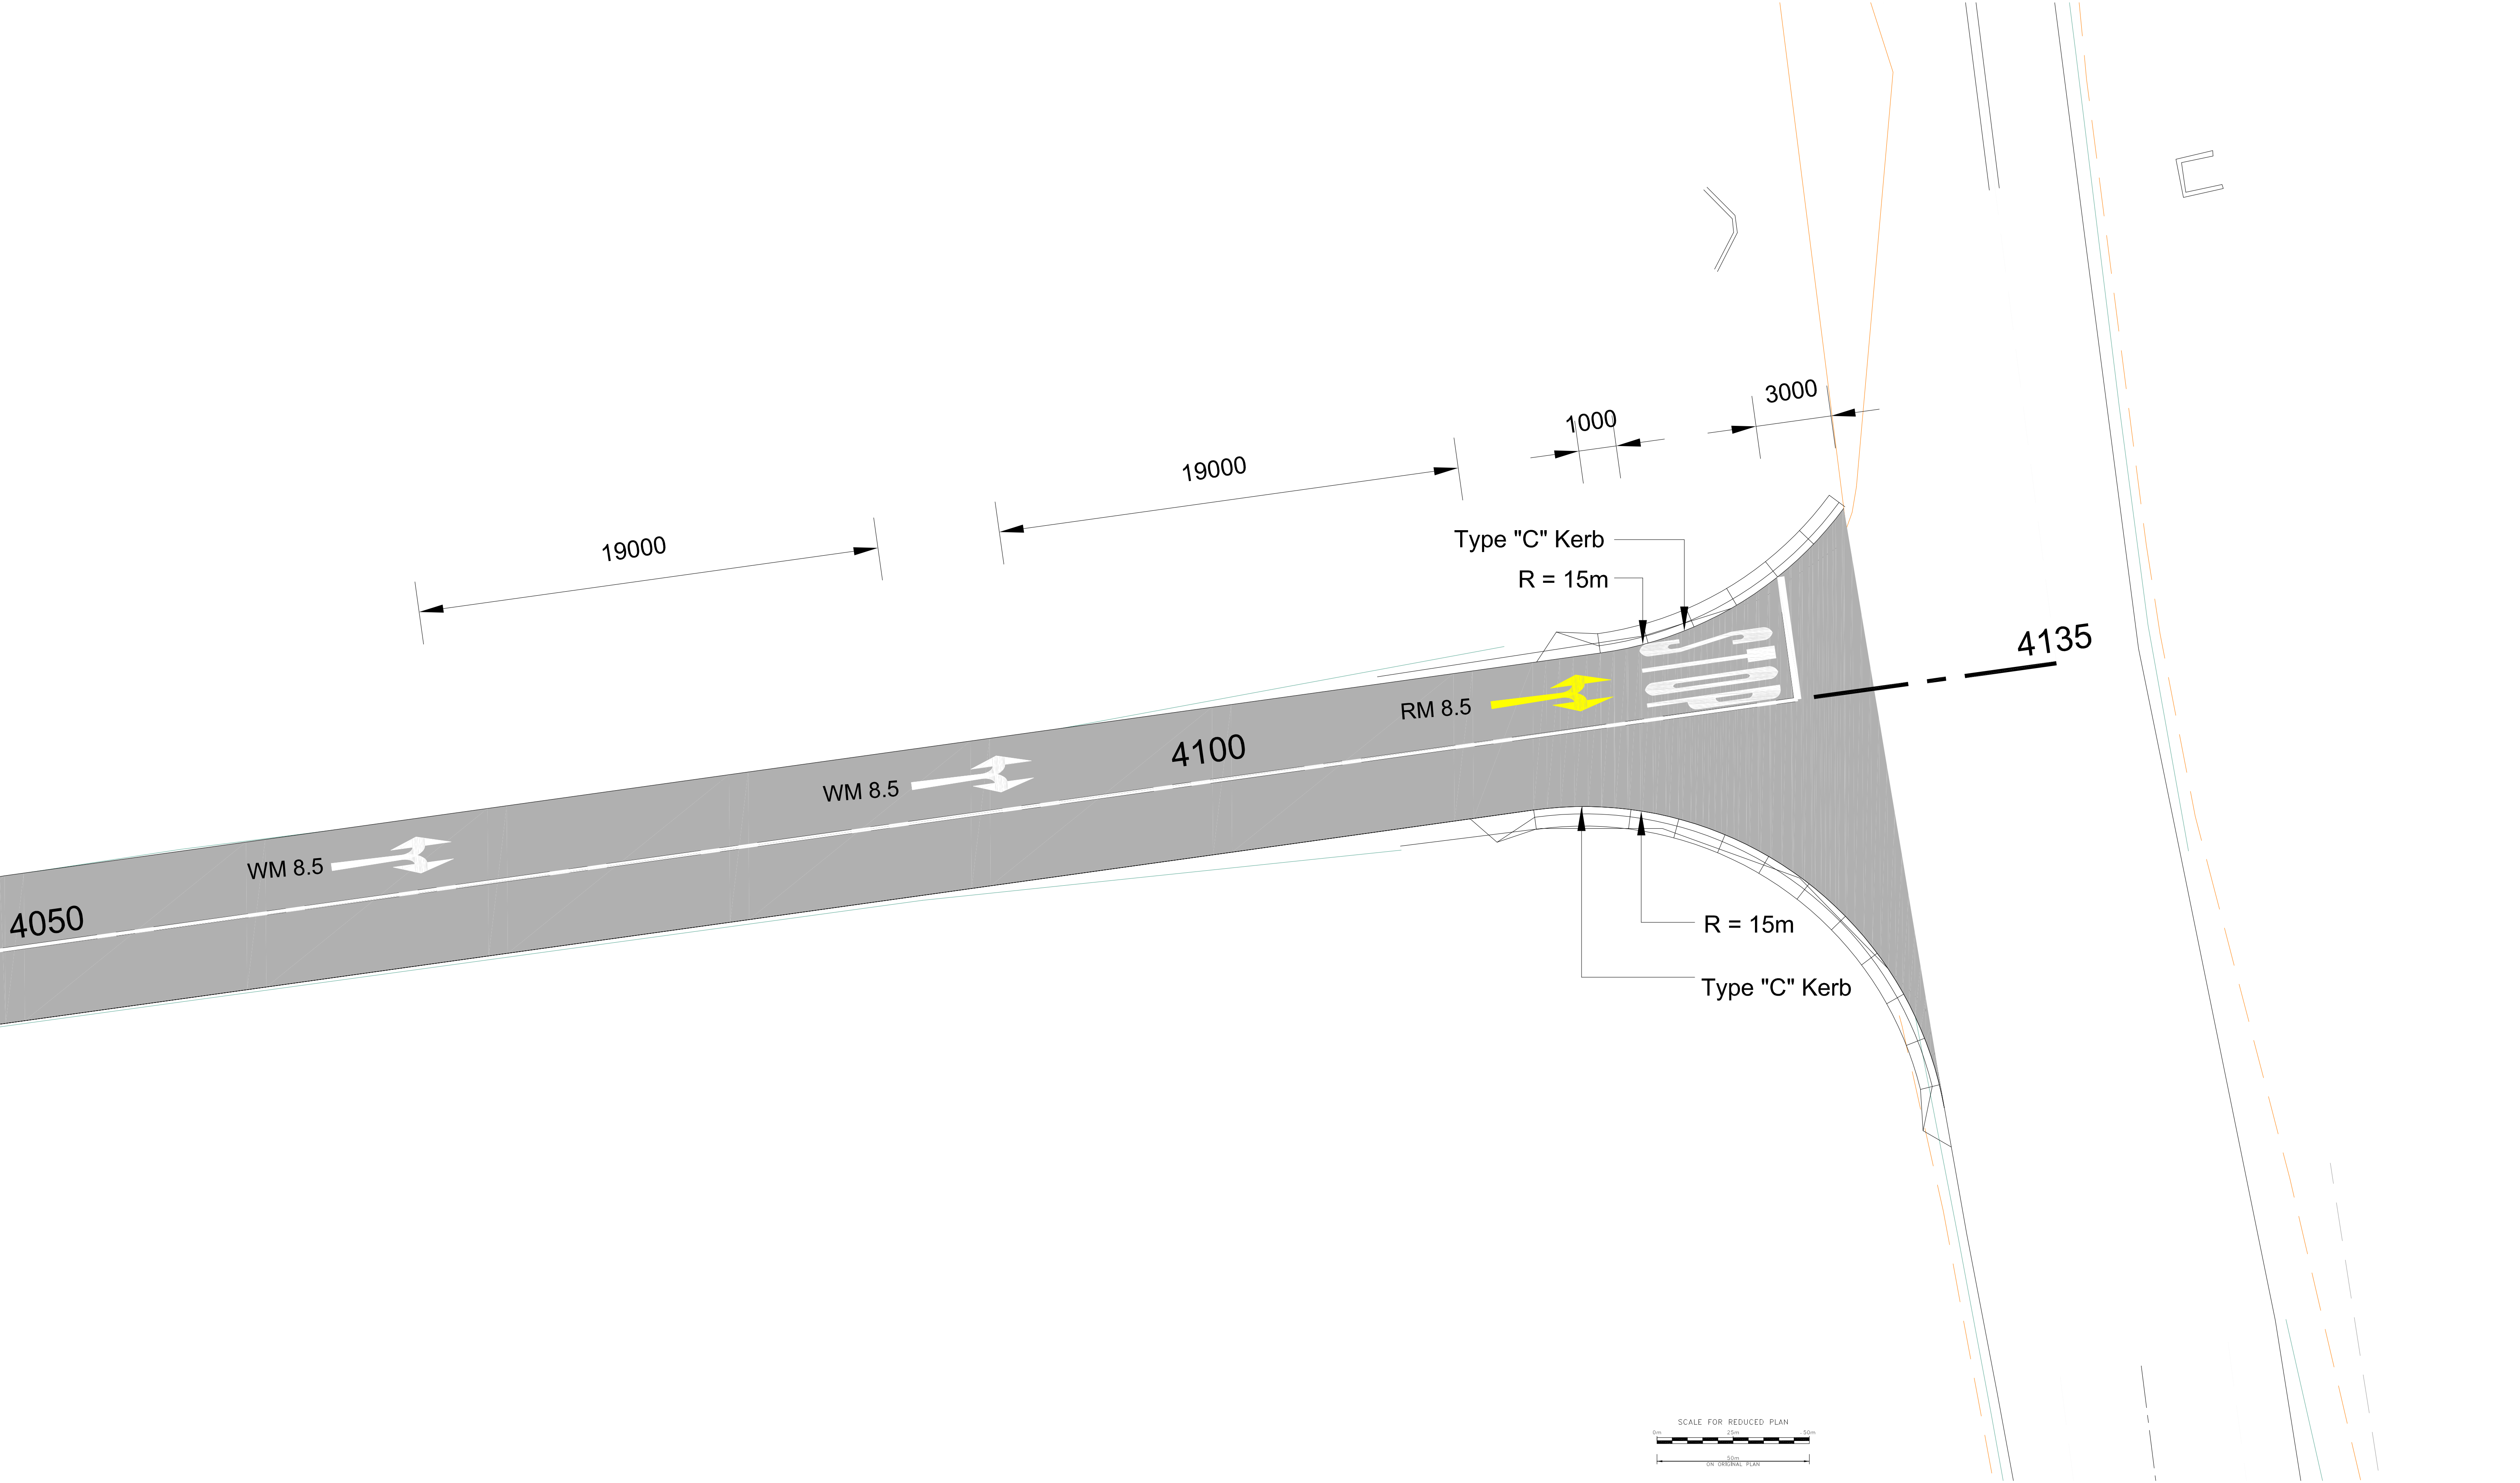

COPYRIGHT RESERVED

ON RECEIPT OF REVISED DRAWING, DESTROY PREVIOUS DRAWING

NOTES

ISSUED FOR TENDER

LEGEND

CENTRELINE

ROADEDGE

ROADKERS

FENCE

STORMWATER DRAINAGE PIPE

SIDE DRAIN

SIDE WALK

ELECTRICAL LINE

CUIENT:

CITY OF MBOMBELA

THE ULTIMATE DESTINATION

MBOMBELA LOCAL MUNICIPALITY

HEAD OFFICE
P.O.BOX 48
MBOMBELA, 1201

TEL NO.: (013) 759 9111
FAX NO.: (013) 759 2070

toba

CONSULTING

CIVIL STRUCTURAL MANAGEMENT

PO BOX 237
BARBERTON
1300
TEL NO: (013) 712 2927
EMAIL: admin@toba.co.za

REG. NO. 2011/06629923

PROJECT TITLE:

CONSTRUCTION OF KAMADAKWA RING ROAD

DRAWING TITLE:

KAMADAKWA - D236 INTERSECTION

DESIGNED:

P TSHABALALA

DRAWN:

R VAN ZYL

CHECKED:

F BURGER
PR.ENG. 20090094

SIGN:

SCALE: 1:1000


DATE: FEBRUARY 2023

DRAWING NO: NKP(p)432_INT01

CONTRACT NO: AS SHOWN

REVISION:

ROAD SIGNS
DETERMINATION OF SUPPORTS AND FOUNDATIONS

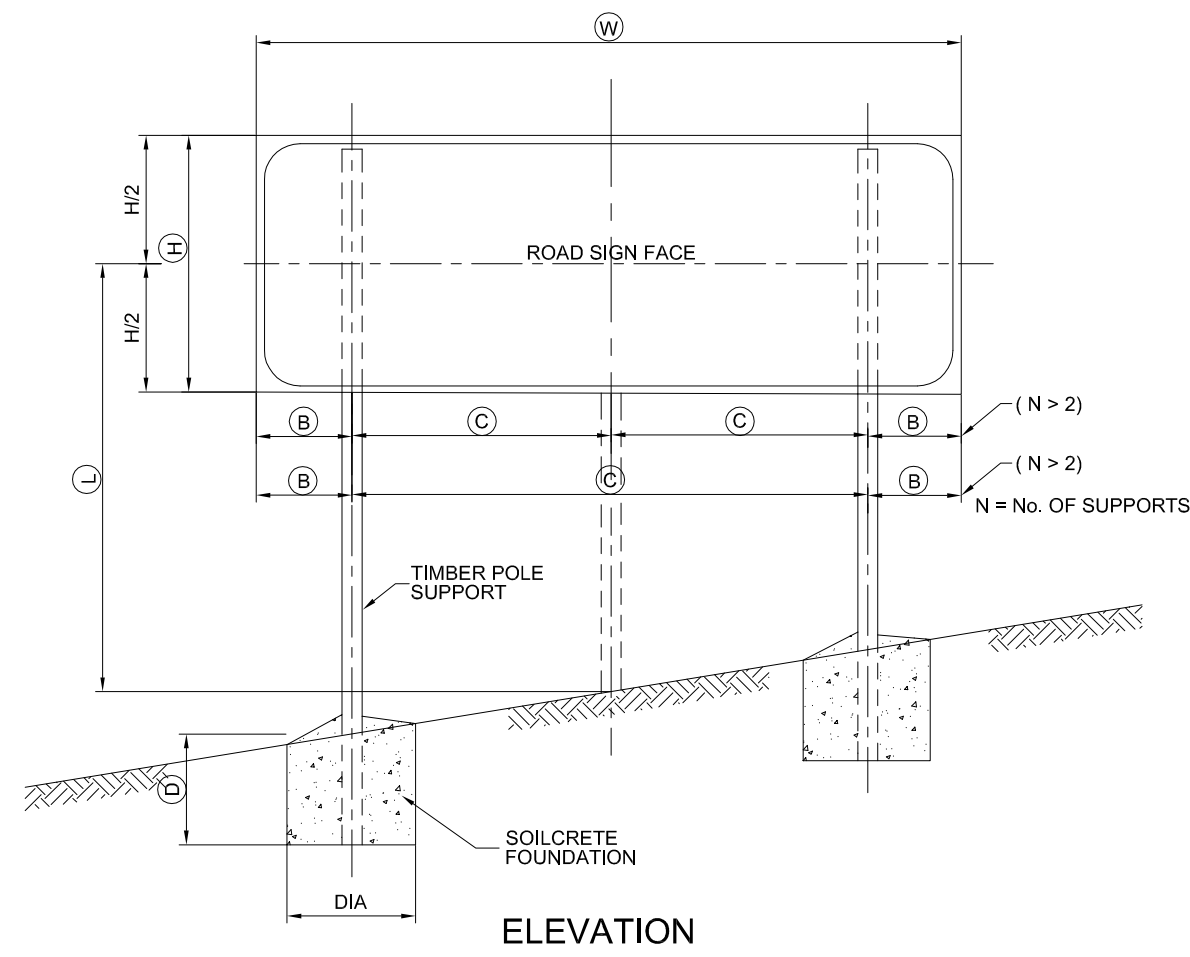


FREE STANDING SUPPORT
SCALE - N.T.S

TABLE 1

WIDTH OF SIGN (W)	No. of SUPPORTS (N)	DIMENSIONS	
		(B)	(C)
1,2m OR LESS	1	W/2	-
1,2m - 4,0m	2	W/5	3W/5
4,0m - 7,2m	3	W/2N	WN
7,2m - 9,6m	4		
9,6m - 12,0m	5		


NOTE : MAXIMUM DISTANCE BETWEEN SUPPORTS = 2,4 m

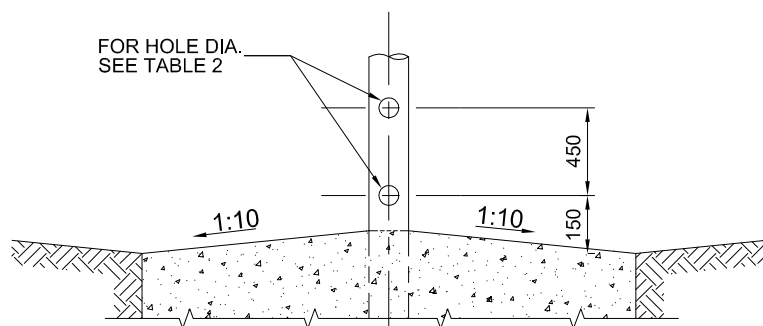


DETAIL A
SCALE - N.T.S

TABLE 2


TIMBER POLE DIA. AT GROUND LEVEL (mm)	HOLE DIA. (mm)
≤ 140	NONE
141 - 170	40
171 - 200	50
201 - 225	65

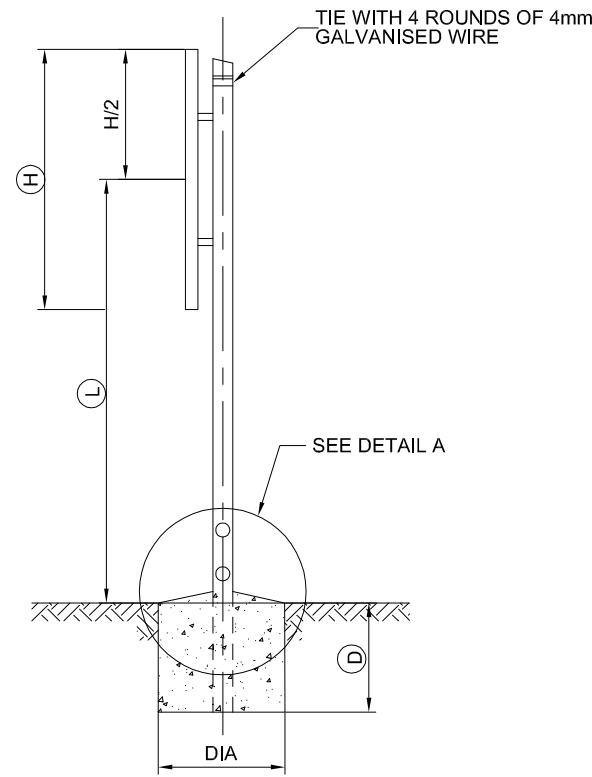

TYPICAL SECTION

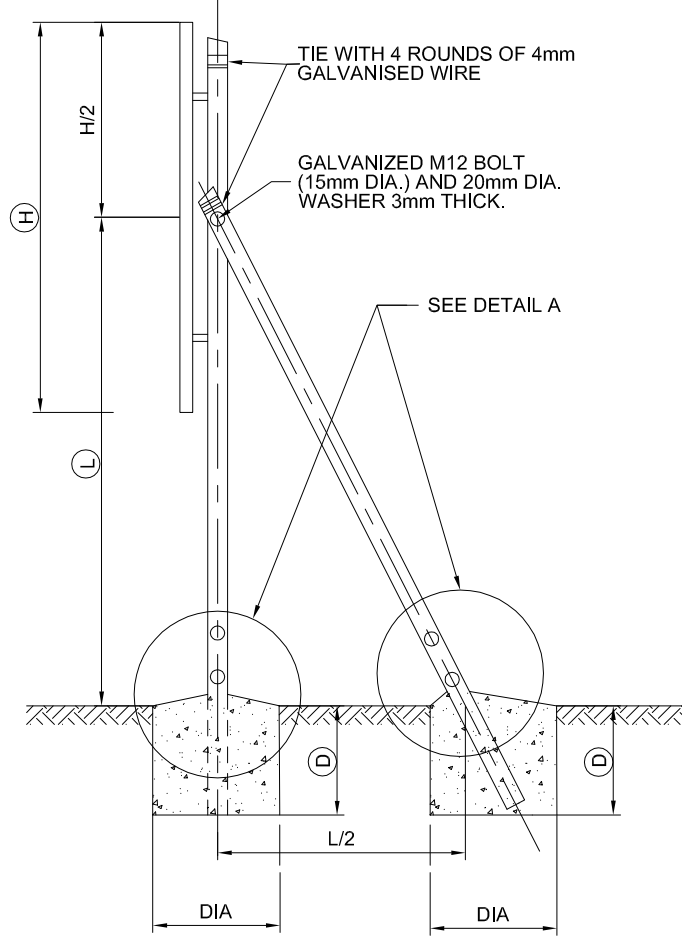

TYPICAL SECTION
BRACED SUPPORT
SCALE - N.T.S

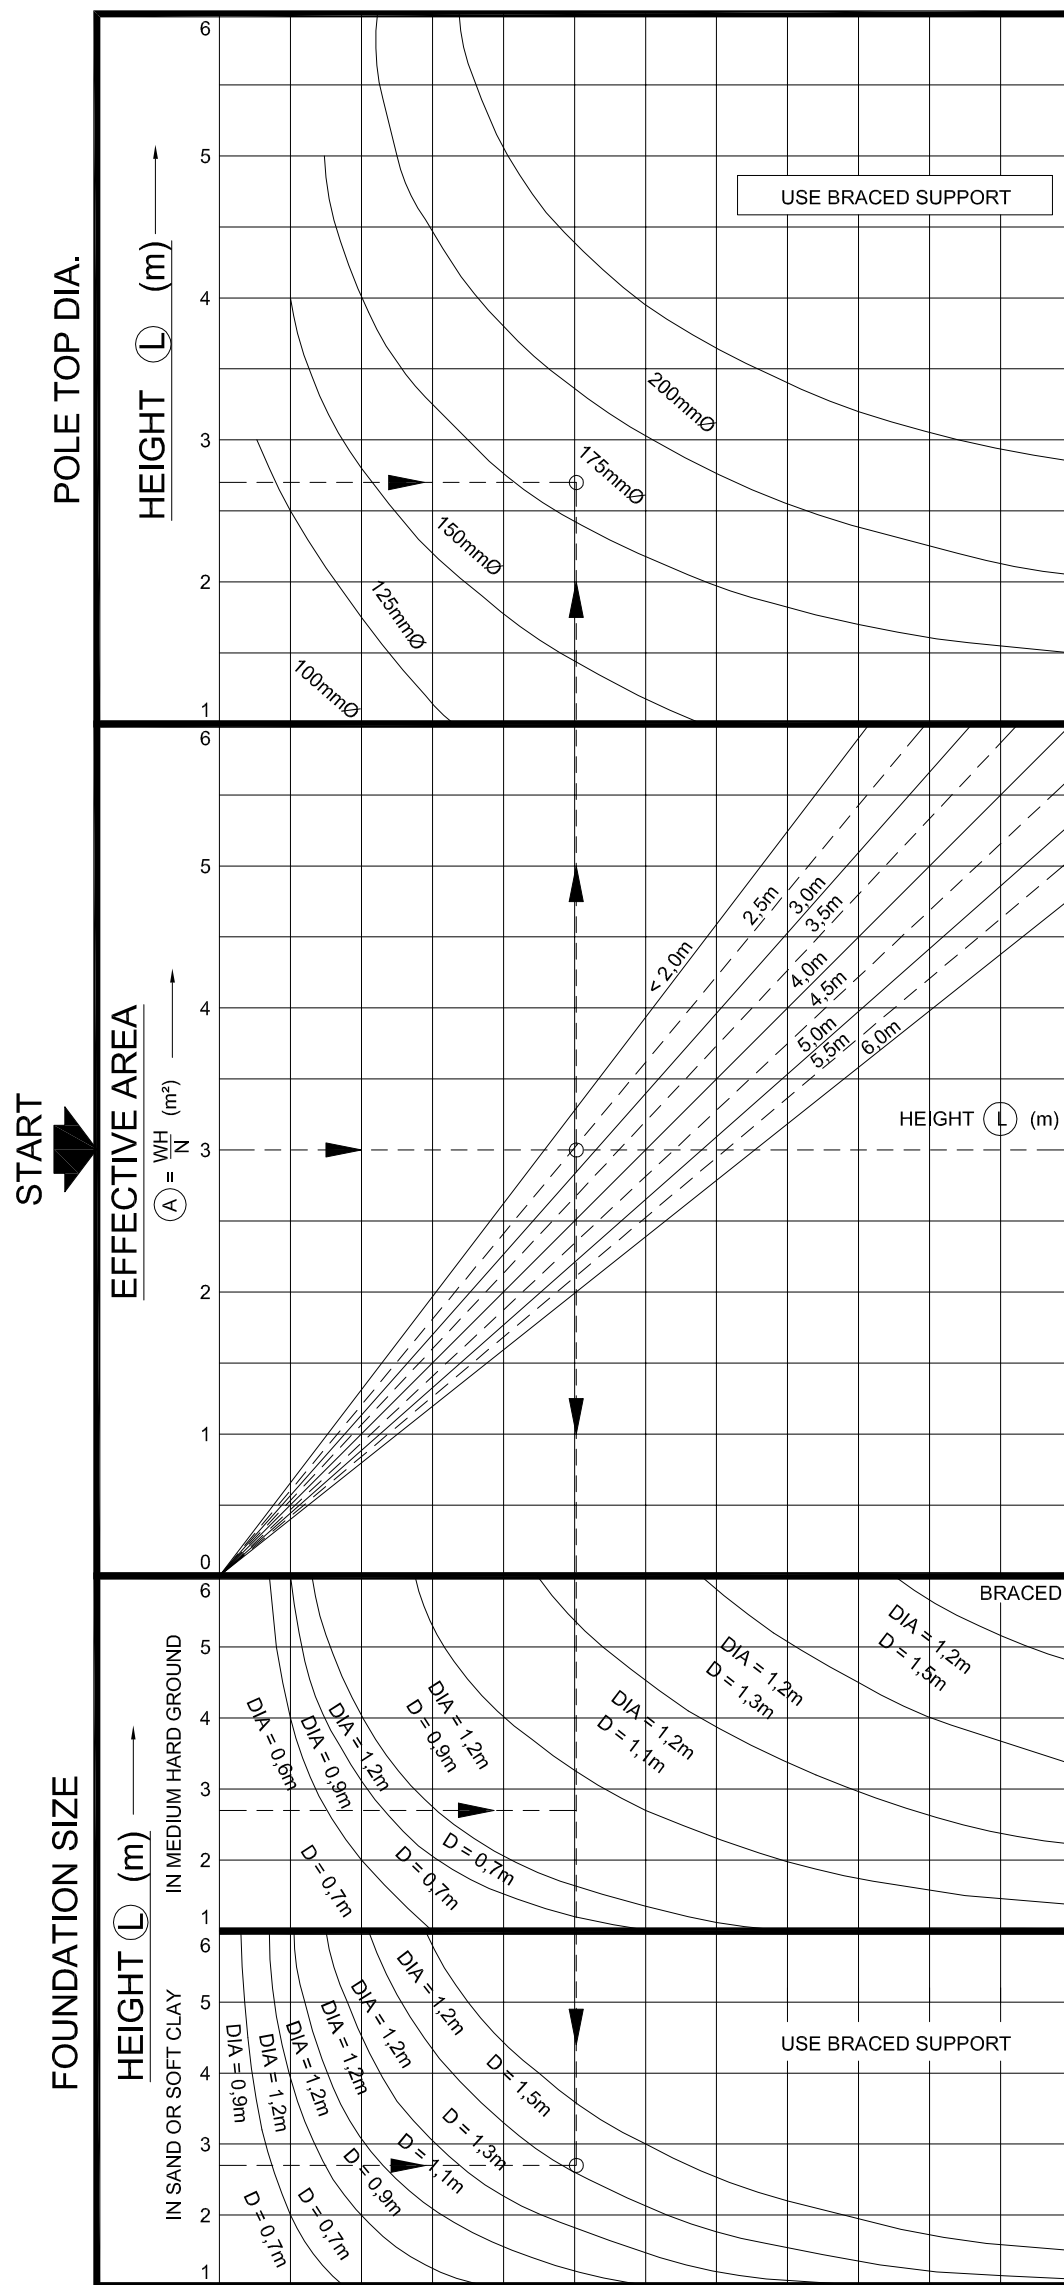

DESIGN CHART 1
FREE STANDING SUPPORT
SCALE - N.T.S


NOTE:

- DESIGN LOADING
NOMINAL WIND LOAD ACTING ON THE SIGN FACE HAS BEEN ASSUMED AS FOLLOWS:-
AVERAGE SIGN HEIGHT L < 2m : 0,75 kPa
AVERAGE SIGN HEIGHT L > 6m : 1,25 kPa
WIND LOADING IS ASSUMED TO VARY LINEARLY FOR AVERAGE SIGN HEIGHTS FALLING BETWEEN THE ABOVE LIMITS.
- FOUNDING MATERIAL
FOUNDATIONS FOR FREE STANDING SUPPORTS DEPEND ON SOIL TYPE ENCOUNTERED.
THE GRAPHS FOR "MEDIUM HARD GROUND" ARE APPLICABLE FOR ANY MATERIAL WHICH REQUIRES A PICK FOR EXCAVATION
FOR SOFTER FOUNDING MATERIAL THE GRAPH FOR "SAND OR SOFT CLAY" MUST BE USED.
FOUNDATIONS FOR SIGNS USING BRACED SUPPORTS ARE INDEPENDENT OF FOUNDING MATERIAL TYPE.
FOUNDATIONS FOR SIGNS LOCATED IN HARD ROCK MAY REQUIRE SPECIAL DESIGNS.
- DESIGN PROCEDURE
i) FROM TABLE 1 DETERMINE FOR SIGN WIDTH W ,
THE NUMBER OF SUPPORTS N AND DIMENSIONS B AND C
ii) CALCULATE THE EFFECTIVE SIGN AREA $A = \frac{W \times H}{N}$ (m²) AND AVERAGE HEIGHT L (m)
iii) FROM DESIGN CHART 1 (FREE STANDING SUPPORT), DETERMINE THE FOLLOWING:-
a) THE TOP DIAMETER OF THE POLE
b) THE FOUNDATION DIAMETER AND DEPTH FOR THE APPLICABLE FOUNDING MATERIAL. (SEE NOTE 3)
iv) WHERE THE EFFECTIVE SIGN AREA EXCEEDS 6m² OR WHERE NECESSARY AS INDICATED ON DESIGN CHART 1 , CHART 2 FOR BRACED SUPPORTS MUST BE USED.
IN THIS CASE THE POLE TOP DIAMETER AND FOUNDATION SIZES OBTAINED ARE APPLICABLE TO BOTH THE UPRIGHT AND DIAGONAL BRACE MEMBERS.
v) DETERMINE FROM TABLE 2 THE DIAMETER OF HOLES TO BE DRILLED IN THE POLES AS SHOWN IN DETAIL "A"

4. EXAMPLE (FREE STANDING SUPPORT)
W = 5m H = 1,8m L = 2,7m
FROM TABLE 1
N = 3m B = 0,830m C = 1,670m
 $A = \frac{5 \times 1,8}{3} = 3,0m^2$
3

FROM DESIGN CHART 1
FOR A = 3,0m² AND L = 2,7m
POLE TOP DIA. = 175mm
FOUNDATION SIZE = 1,2m DIA. 0,9m DEEP (MEDIUM HARD GROUND)
OR 1,2m DIA. 1,5m DEEP (SAND OR SOFT CLAY)

FROM TABLE 2
HOLES TO BE DRILLED (DETAIL A = 50mm DIA.)

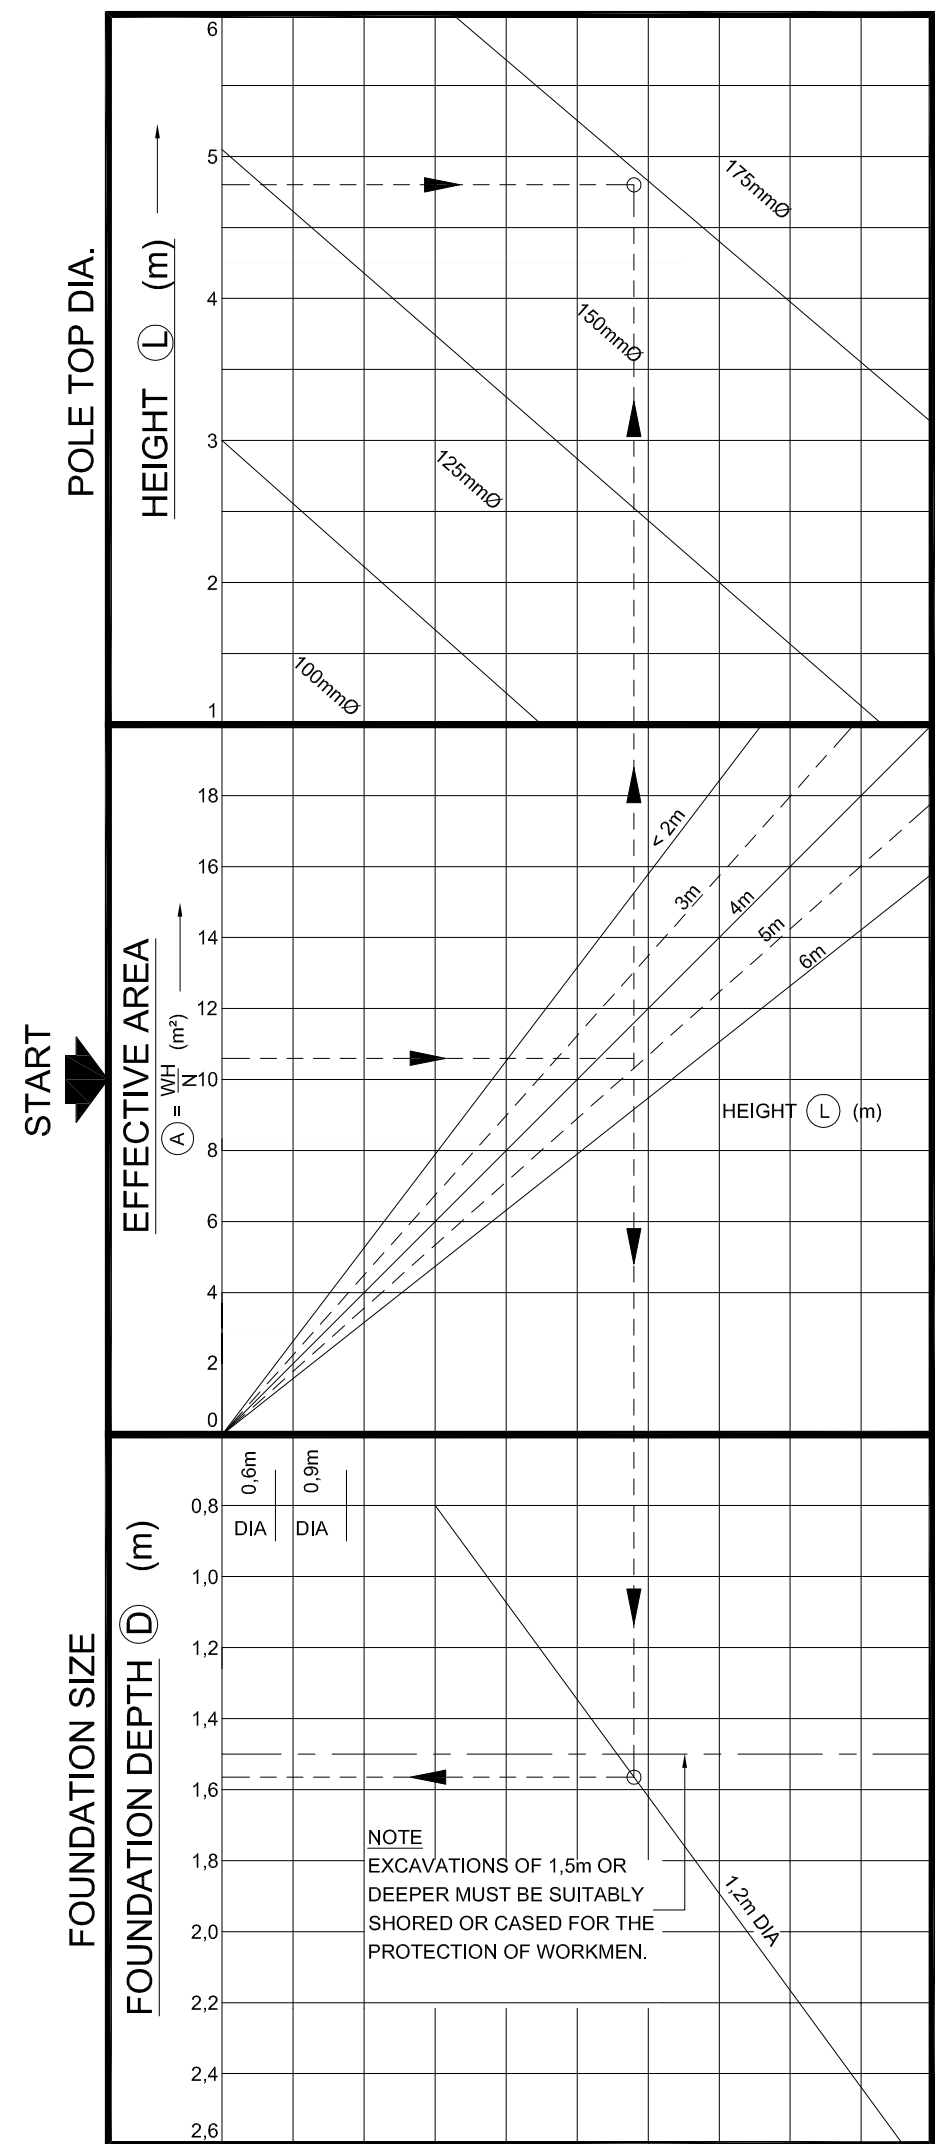

DESIGN CHART 2
BRACED SUPPORT
SCALE - N.T.S

SIZE AND SPACING OF ROAD SIGN SUPPORTS AND FOUNDATIONS

SIZE AND SPACING SUPPORTS AND FOUNDATIONS SHALL BE DETERMINED FROM INFORMATION AND DESIGN CHARTS SHOW. THE SIZES AND SPACING OBTAINED ARE FOR USE WITH THE SIGN FACE SHOWN ON DRAWING DD/2015/01/RS/04.

POSITION

ROAD SIGNS SHALL BE ERECTED IN THE POSITIONS SHOWN ON THE DRAWINGS OR INDICATED BY THE ENGINEER. STANDARD CLEARANCES ARE SHOWN IN THE SADC ROAD TRAFFIC SIGNS MANUAL.

EXCAVATIONS

EXCAVATIONS FOR FOUNDATIONS MUST BE MADE TO THE NEAT DIMENSIONS SPECIFIED. WHERE THE FOUNDATION DEPTH IS 1,5m OR GREATER, EXCAVATIONS MUST BE SUITABLY SHORED FOR THE PROTECTION OF WORKMEN.

TIMBER POLE SUPPORTS

TIMBER SUPPORTS SHALL BE STRAIGHT ROUND POLES COMPLYING WITH THE REQUIREMENTS OF SANS 457-3 AND SHALL NOT EXHIBIT EXCESSIVE CRACKING AT THE ENDS.

LENGTH

WHEREVER POSSIBLE POLE LENGTHS CORRESPONDING TO AVAILABLE NORMAL LENGTHS SHALL BE USED.

CUTTING

WHERE CUTTING TO LENGTH AFTER PRESERVATIVE TREATMENT IS UNAVOIDABLE, ONLY ONE CUT PER POLE SHALL BE ALLOWED. THE CUT SHALL BE NEAR THE TOP END OF THE POLE AND THE EXPOSED SURFACE SHALL BE TREATED WITH TWO COATS OF THE APPLICABLE PRESERVATIVE AND THE POLE BANDED IN ACCORDANCE WITH SANS 457-3.

TIMBER POLE SUPPORTS

• PRESERVATIVE TREATMENT:

THE POLES SHALL BE TREATED WITH EITHER A MIXTURE OF COPPER-CHROMIUM-ARSENIC COMPOUNDS COMPLYING WITH THE REQUIREMENTS OF TYPE II OF SANS 673 (HICKSONS "TANALITH C" OR EQUAL) OR WITH CREOSOTE THAT COMPLIES WITH SANS 536 OR SANS 539.

• ERECTION:

POLES SHALL BE SELECTED FOR STRAIGHTNESS AND ERECTED AT AN ORIENTATION WHICH WILL PERMIT THE SIGN FACE TO BE FASTENED IN A VERTICAL PLANE WITHOUT UNDUE DISTORTION.

• BREAKAWAY HOLES:

ALL TIMBER POLES HAVING A DIAMETER >140mm SHALL BE DRILLED WITH TWO HOLES PERPENDICULAR TO THE DIRECTION OF TRAFFIC AS SHOWN IN DETAIL A. THE EXPOSED TIMBER SURFACES SHALL BE TREATED WITH TWO COATS OF THE APPLICABLE PRESERVATIVE.

SOILCRETE FOUNDATIONS

SOILCRETE SHALL CONSIST OF 12 PARTS APPROVED GRANULAR SOIL OR GRAVEL MIXED WITH 1 PART PORTLAND CEMENT AND ONLY SUFFICIENT WATER TO GIVE IT A CONSISTENCY THAT WILL PERMIT THE SOILCRETE TO BE VIBRATED OR TAMPED TO EXCLUDE VOIDS. TIMBER SUPPORT POLES SHALL BE SET VERTICAL AND FIRMLY PROPPED IN POSITION PRIOR TO PLACING OF THE SOILCRETE. PROPS SHALL REMAIN IN POSITION FOR A MINIMUM OF 12 HOURS AFTER PLACING THE SOILCRETE. THE SURFACE OF THE SOILCRETE SHALL BE NEATLY FINISHED WITH SUFFICIENT FALL TO ENSURE PROPER DRAINAGE. CONCRETE SHALL NOT BE SUBSTITUTED FOR SOILCRETE. TOPPING OF SOILCRETE FOUNDATION TO BE STEEL FLOATED.

BOLTS, NUTS AND WASHERS

EXCEPT WHERE OTHERWISE SPECIFIED STEEL BOLTS AND NUTS SHALL CONFORM TO SANS 135 OR SANS 1143 AND ALL COMPONENTS SHALL HAVE A HOT-DIP (GALVANIZED) ZINC COATING THAT COMPLIES WITH THE REQUIREMENTS OF SANS 121 : 2000 (ISO 1461 : 1999) FOR COATINGS ON TYPE C1 ARTICLES.

ROAD SIGN FACES

ROAD SIGN FACES SHALL BE MANUFACTURED STRICTLY IN ACCORDANCE WITH THE DETAILS SHOWN ON DRAWING DD/2015/01/RS/04. TRANSPORTATION AND ERECTION OF SIGN FACES SHALL BE CARRIED OUT IN SUCH A WAY THAT DAMAGE TO THE SIGN IS PREVENTED. THE LOWER EDGE OF SIGN FACES SHALL BE HORIZONTAL AFTER COMPLETION OF ERECTION. THE MONTH AND YEAR OF ERECTION OF THE ROAD SIGN SHALL BE INDICATED BY MEANS OF WHITE PAINT ON THE BACK OF THE SIGN IN THE BOTTOM RIGHT HAND CORNER. THE LETTERS AND FIGURES SHALL BE 25mm HIGH.

COPYRIGHT RESERVED

ON RECEIPT OF REVISED DRAWING, DESTROY PREVIOUS DRAWING

NOTES

ISSUED FOR TENDER

LEGEND

CLIENT:



MBOMBELA LOCAL
MUNICIPALITY

HEAD OFFICE
P.O. BOX 48
MBOMBELA, 1201

TEL NO.: (013) 759 9111
FAX NO.: (013) 759 2070



REG. NO. 2011/008299/23

PO BOX 237
BARBERTON
1300

TEL NO: (013) 712 2927
ADMIN: admin@toba.co.za

PROJECT TITLE:

CONSTRUCTION OF
KAMADAKWA RING ROAD

DRAWING TITLE:

ROAD SIGNS : SUPPORT AND
FOUNDATIONS GENERAL DETAILS

DESIGNED:

P TSHABALALA

DRAWN:

R VAN ZYL

CHECKED:

F BURGER
PR.ENG. 20090094

SIGN:

SCALE:

FEBRUARY 2023

DATE:

AS SHOWN













DRAWING NO:

NKP(p)432_RS02

CONTRACT NO:

AS SHOWN

REVISION:

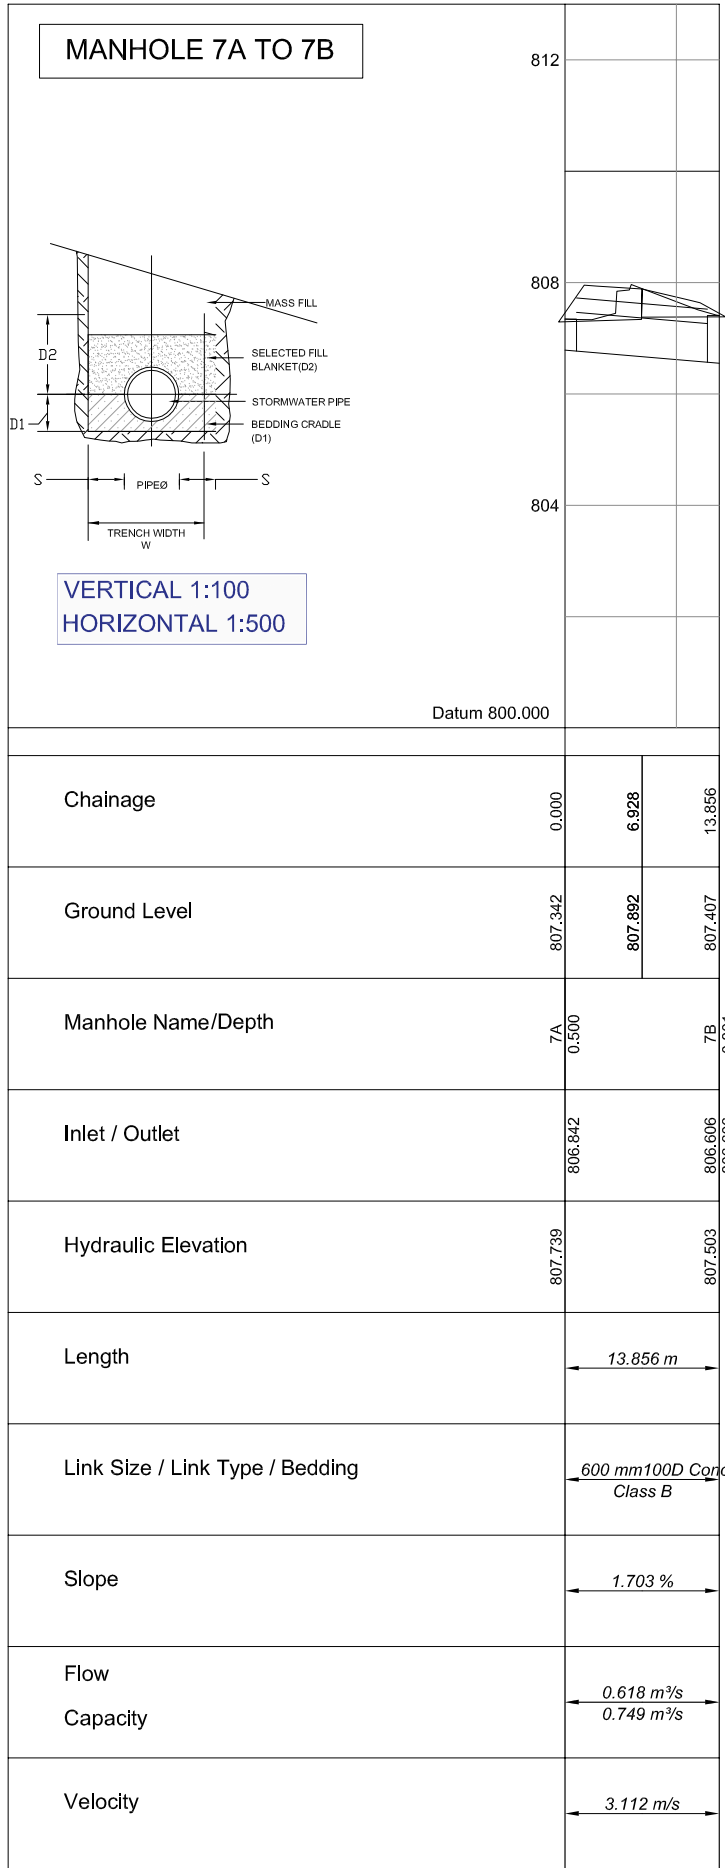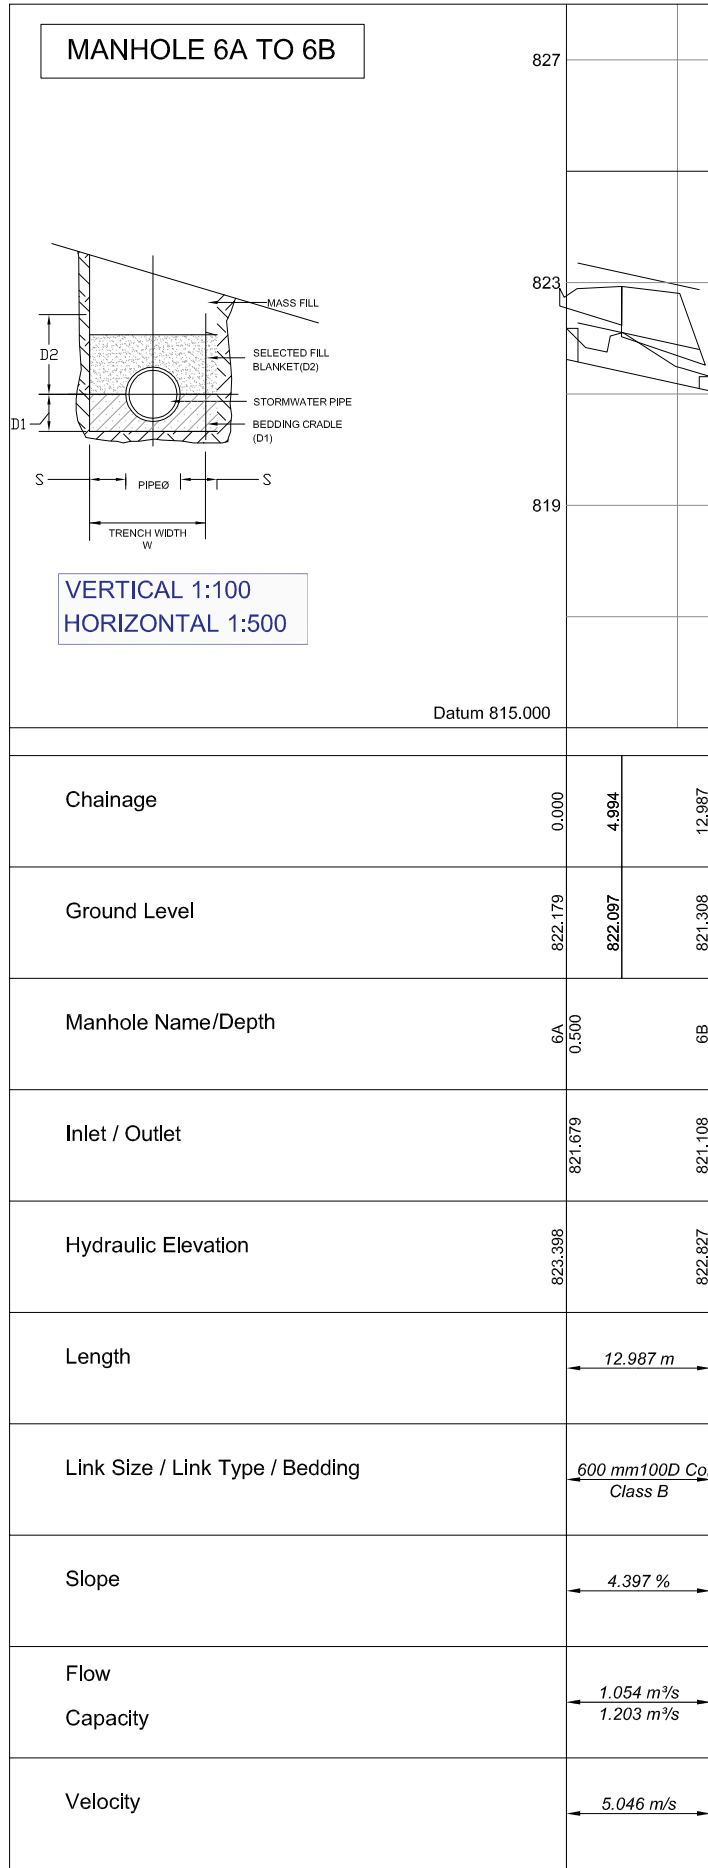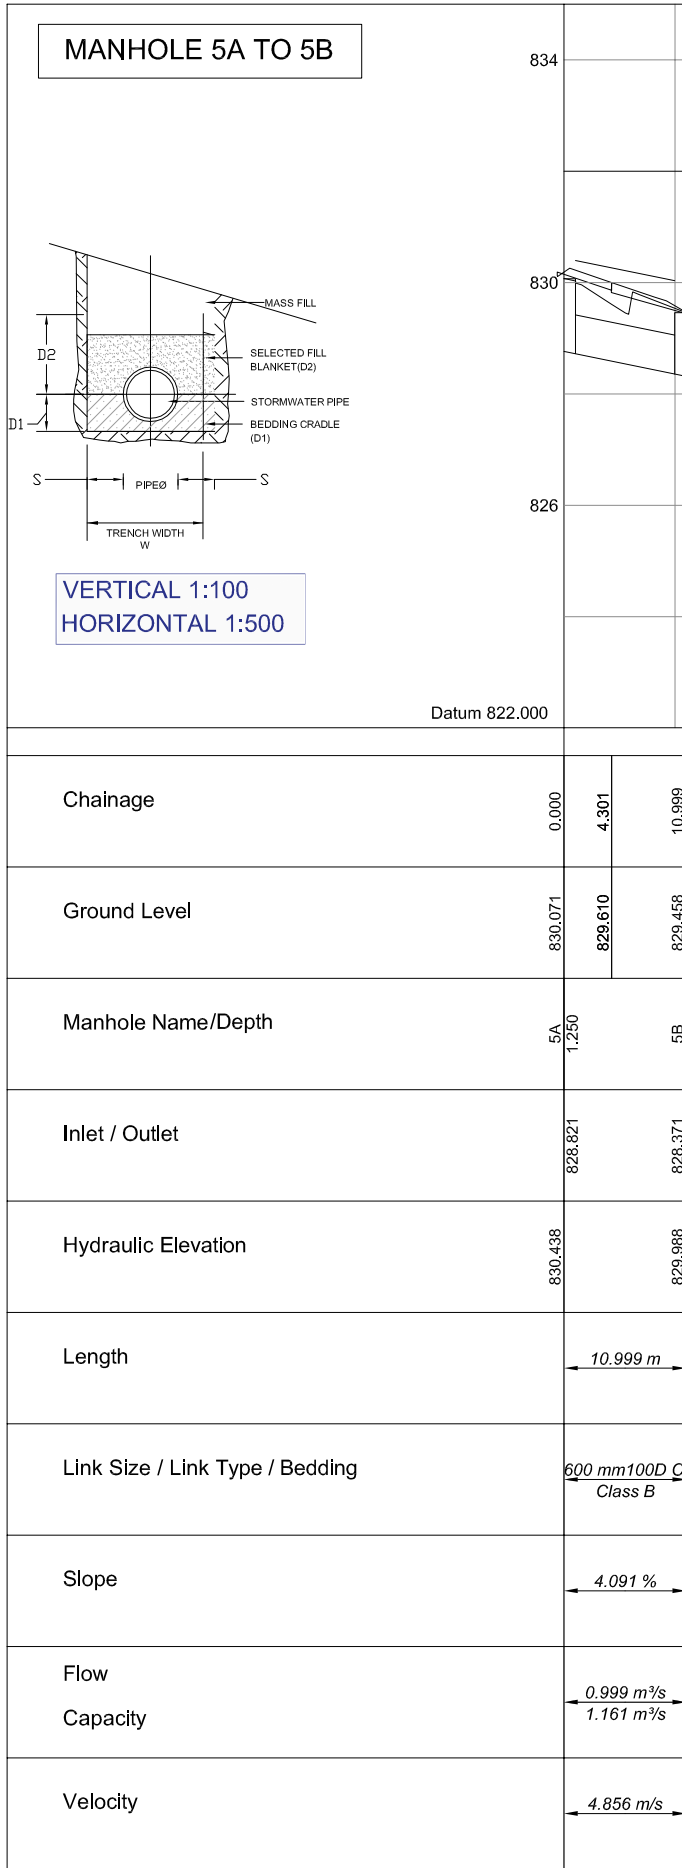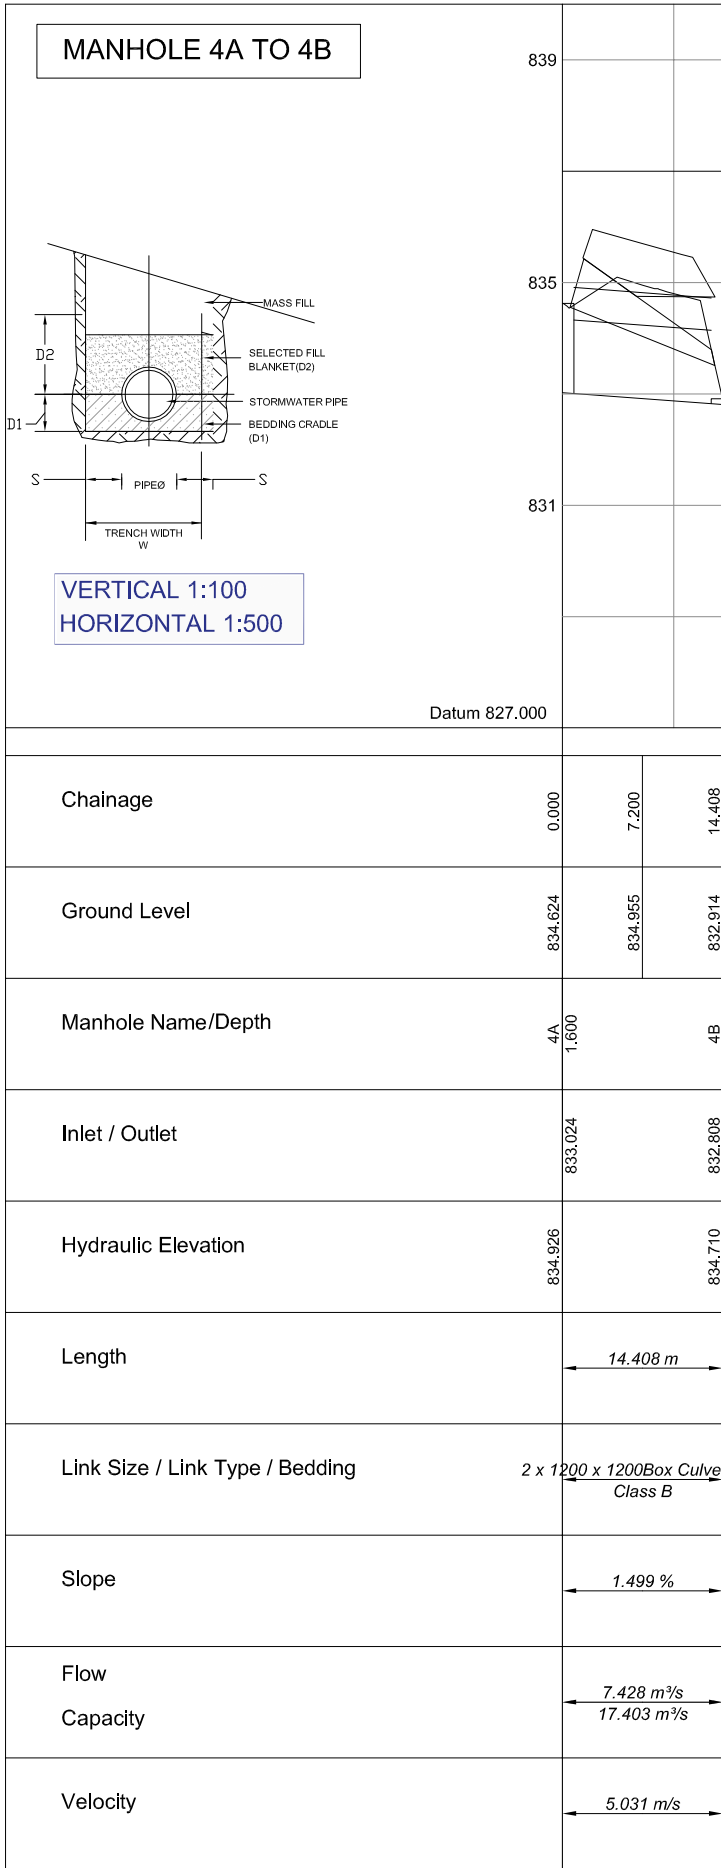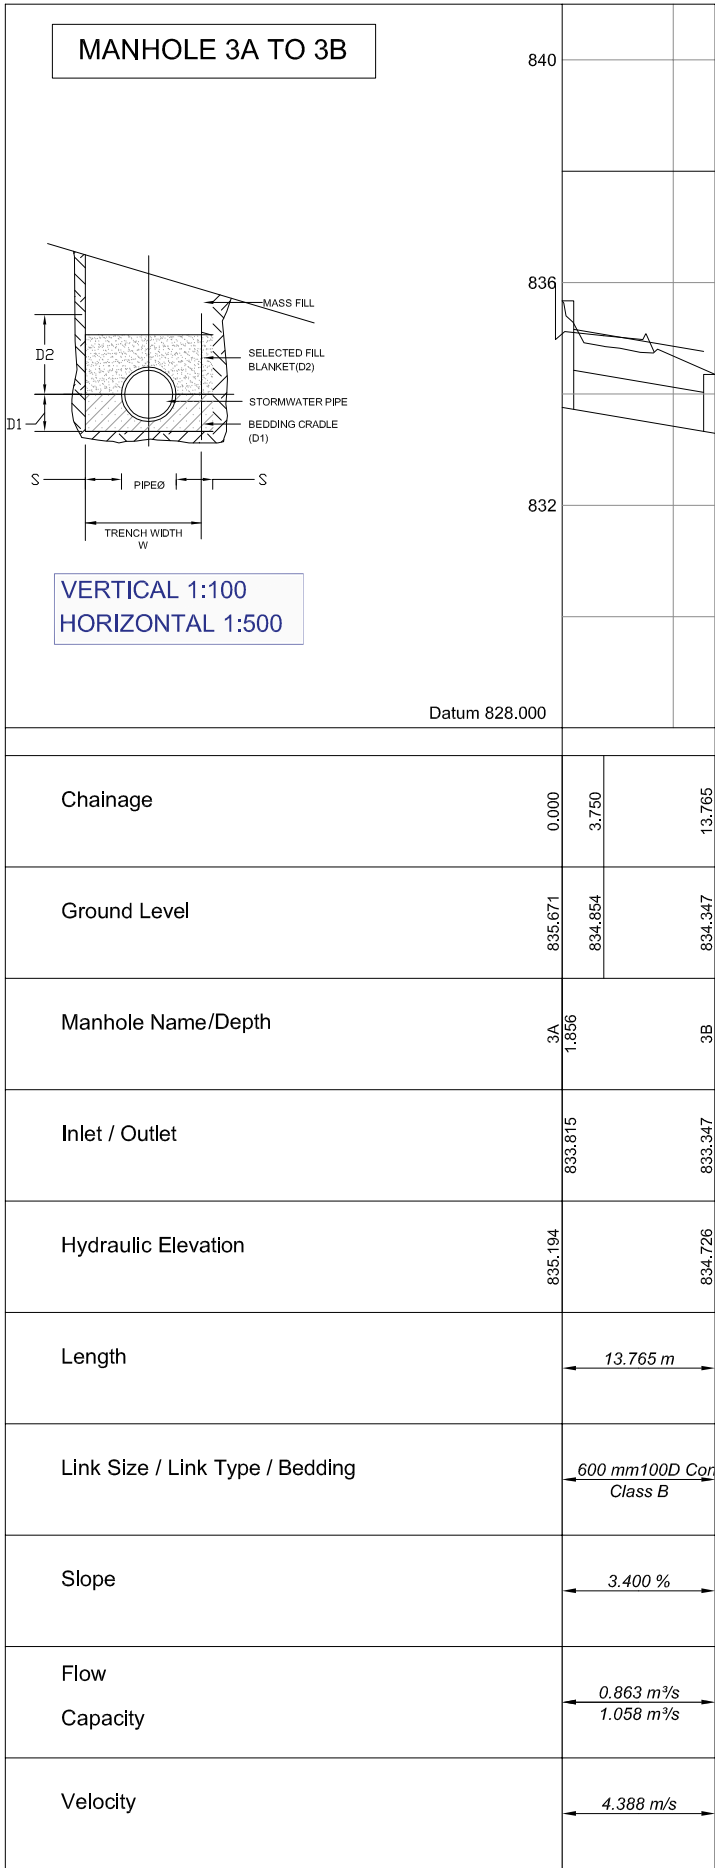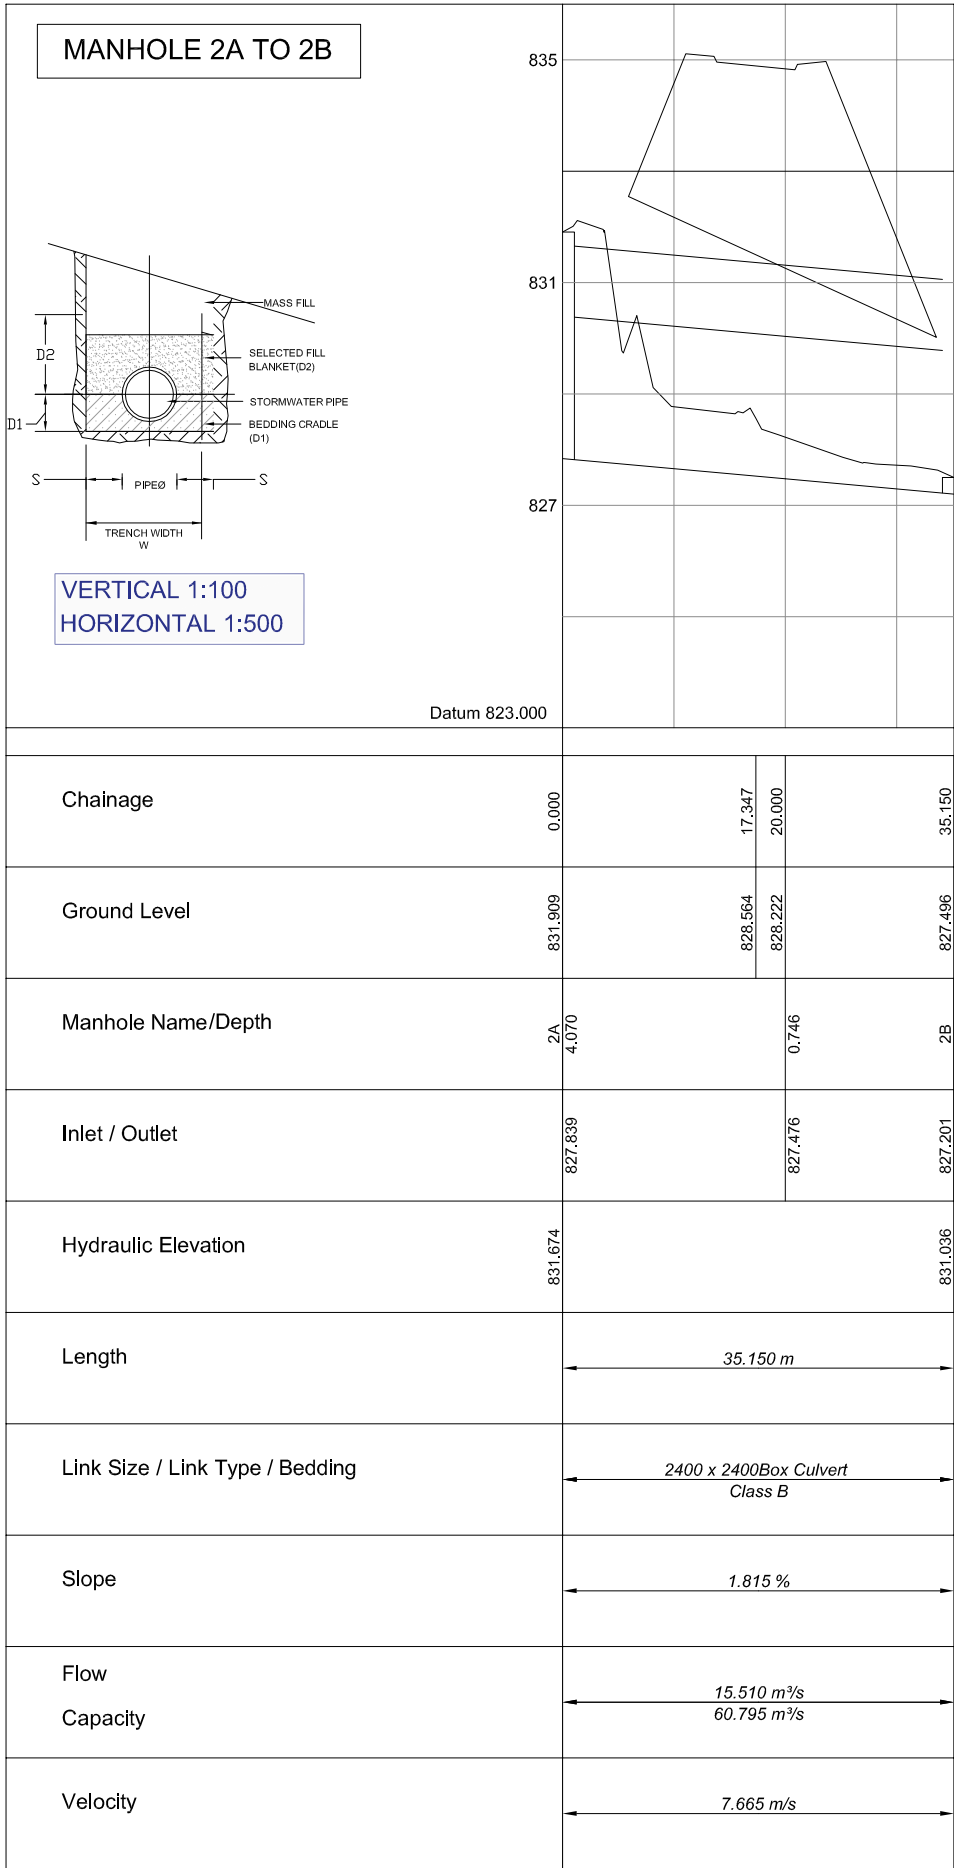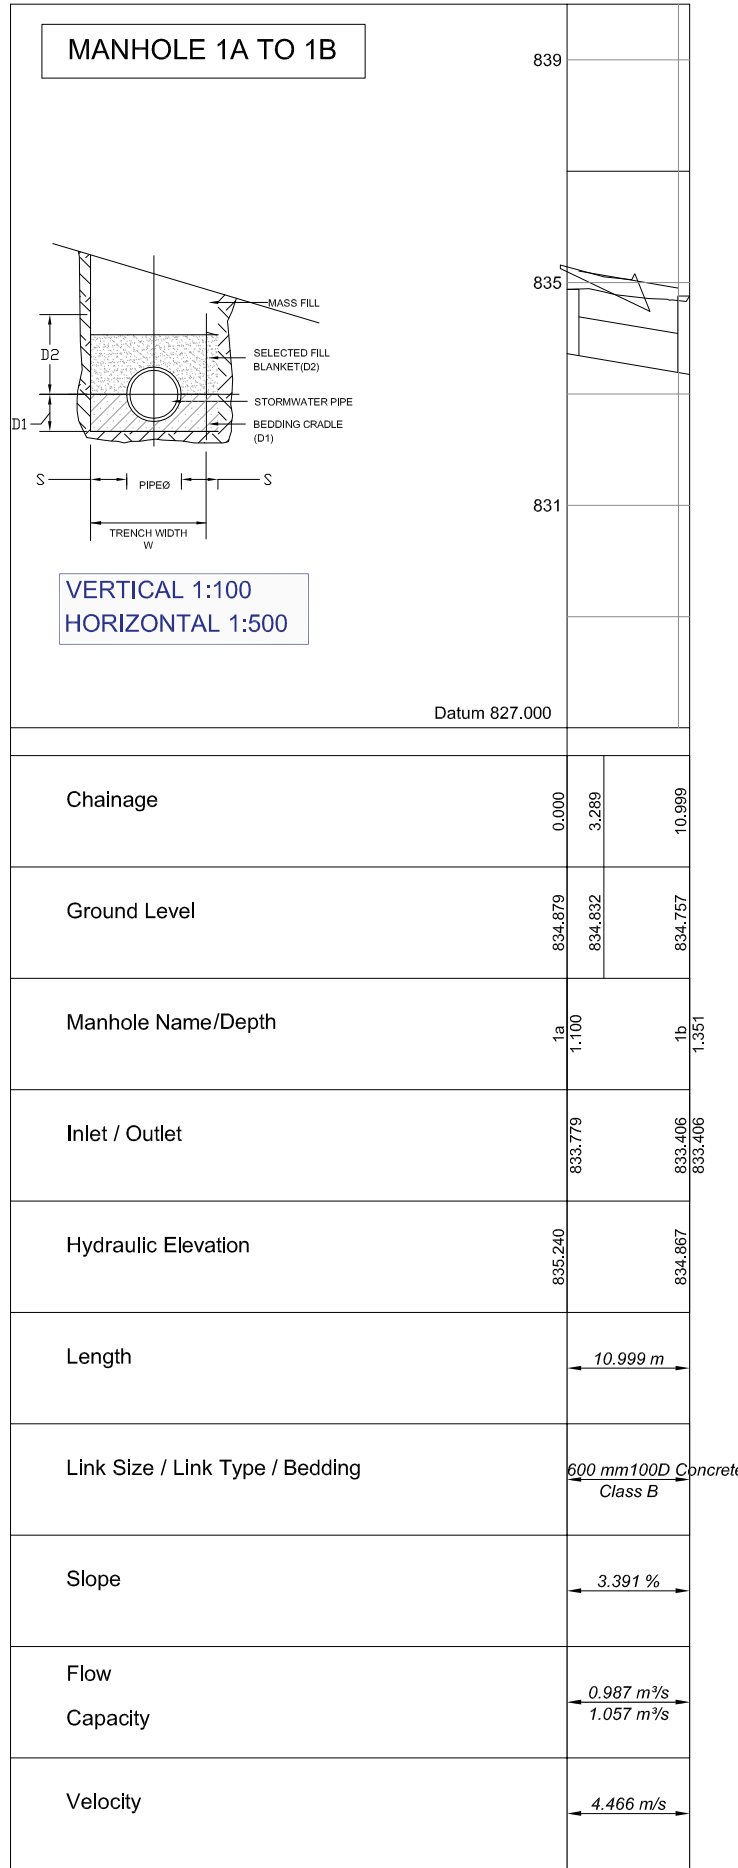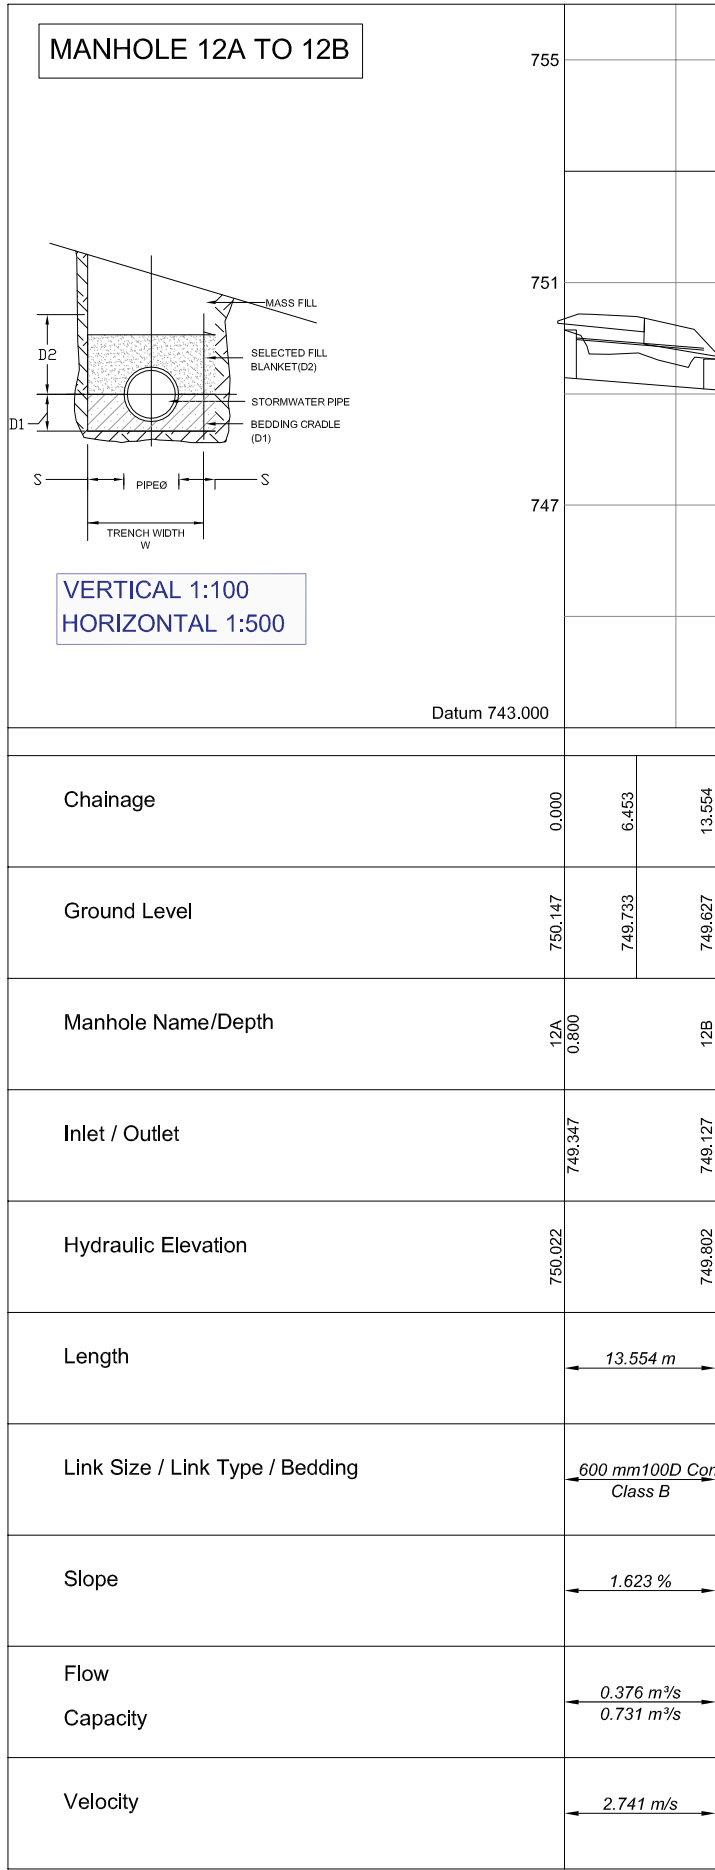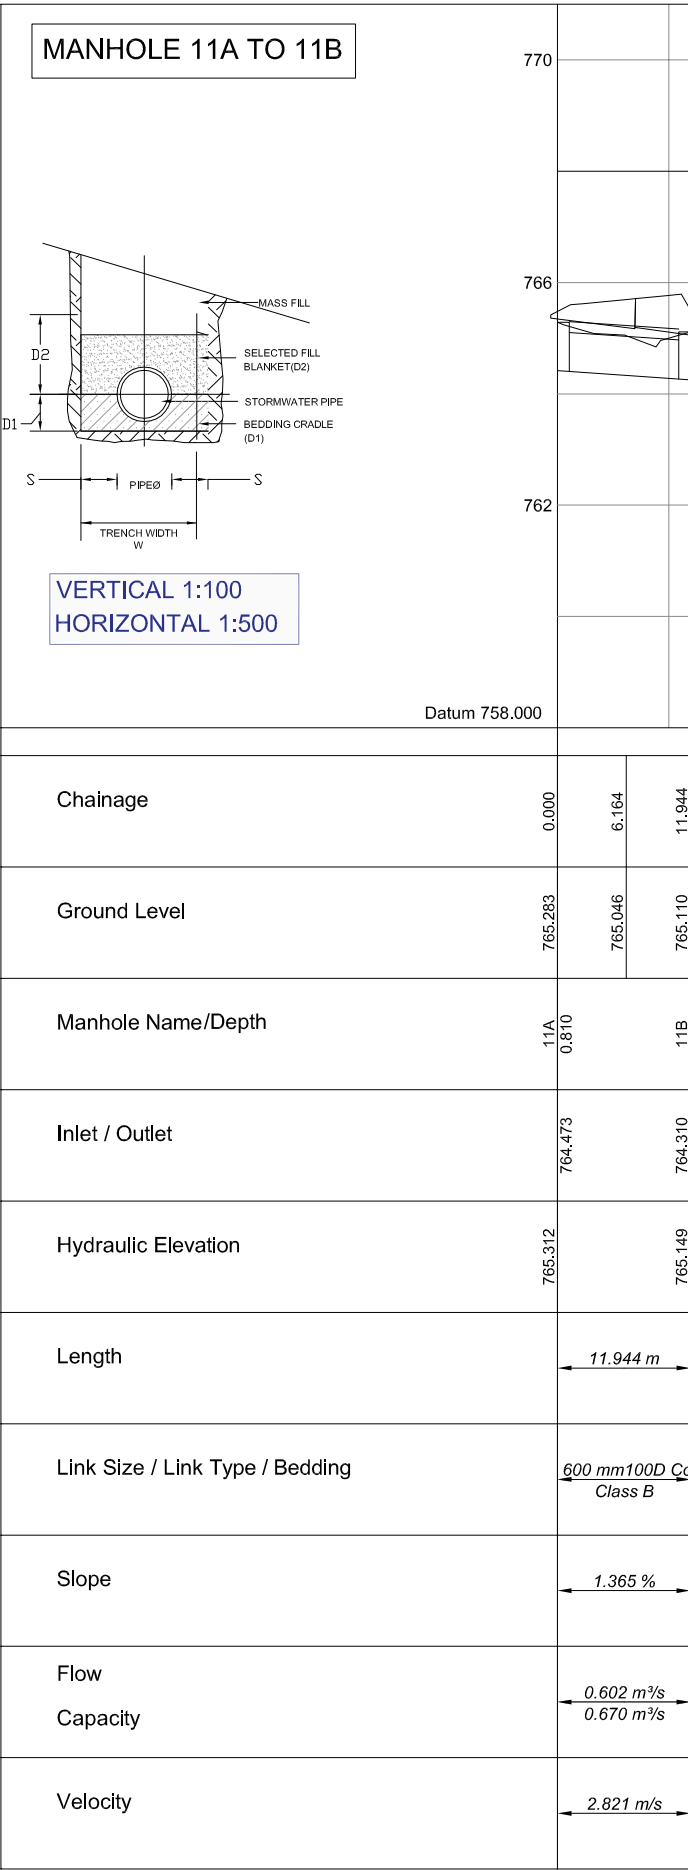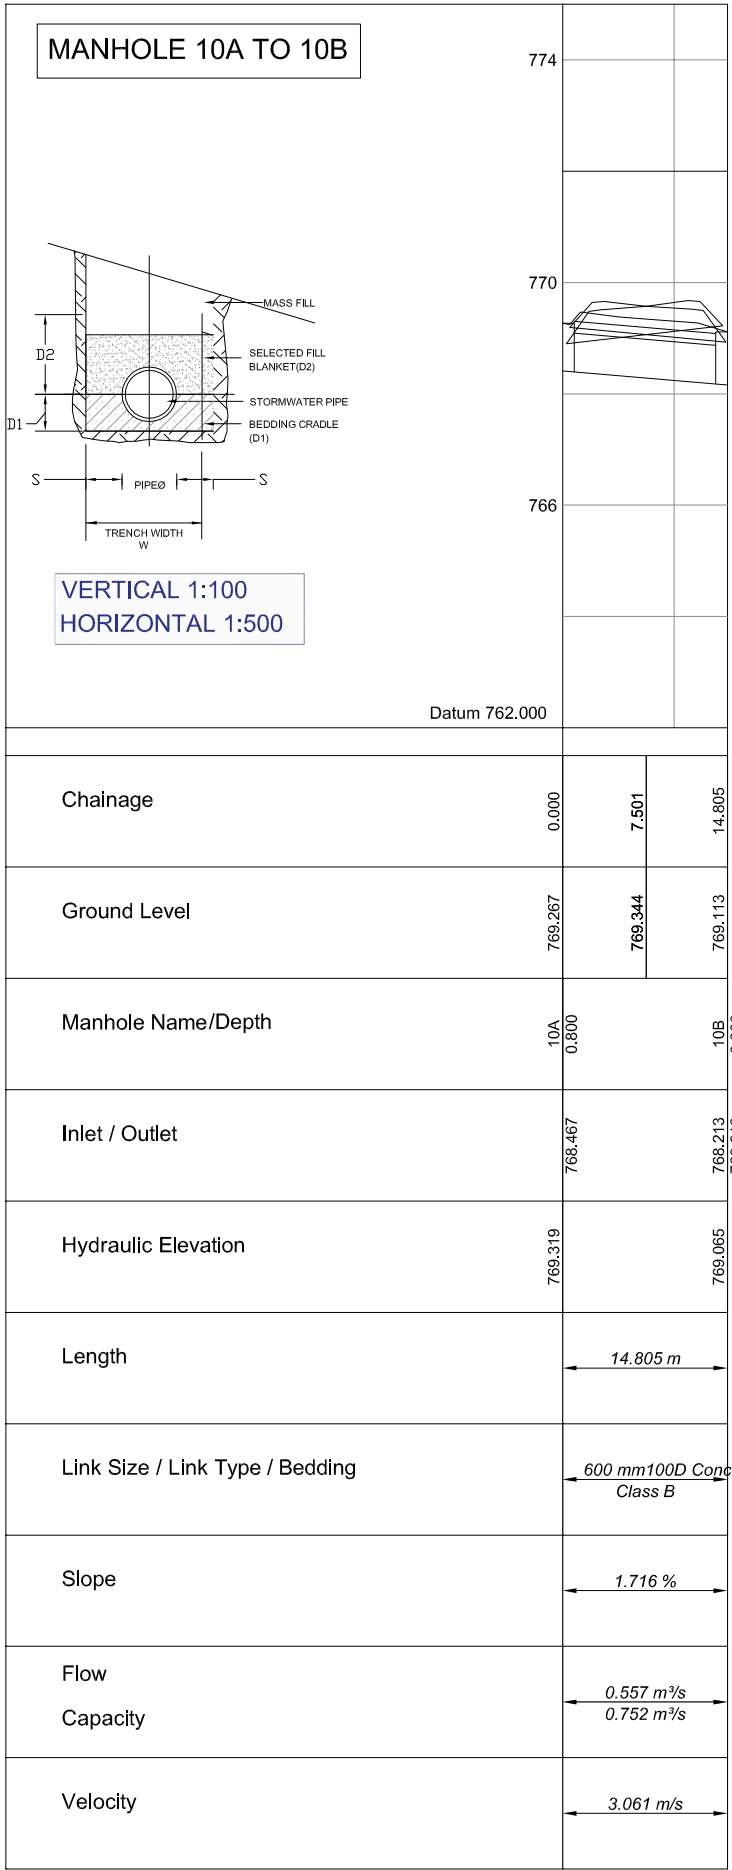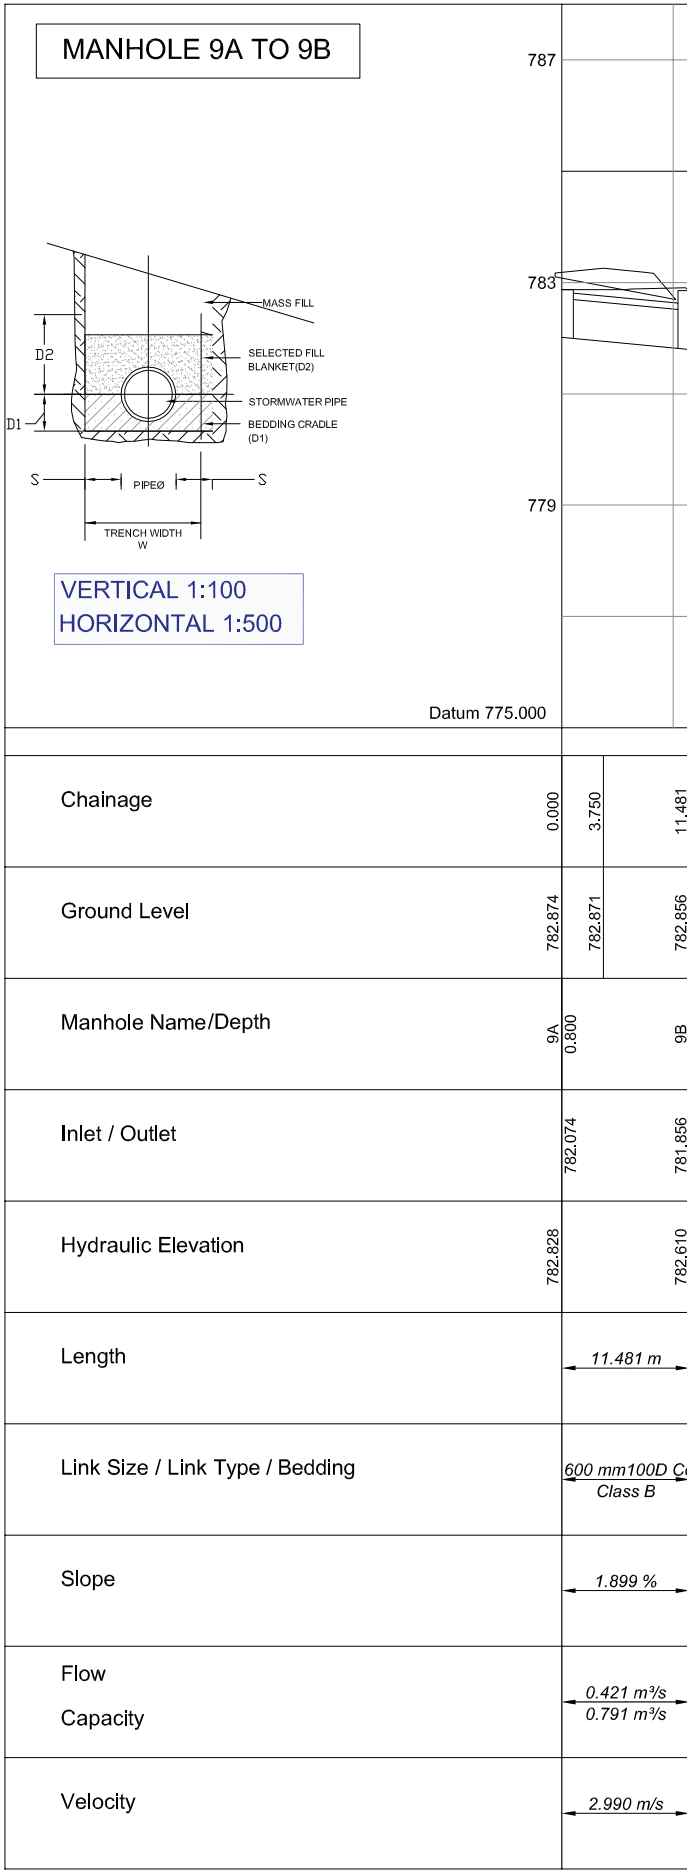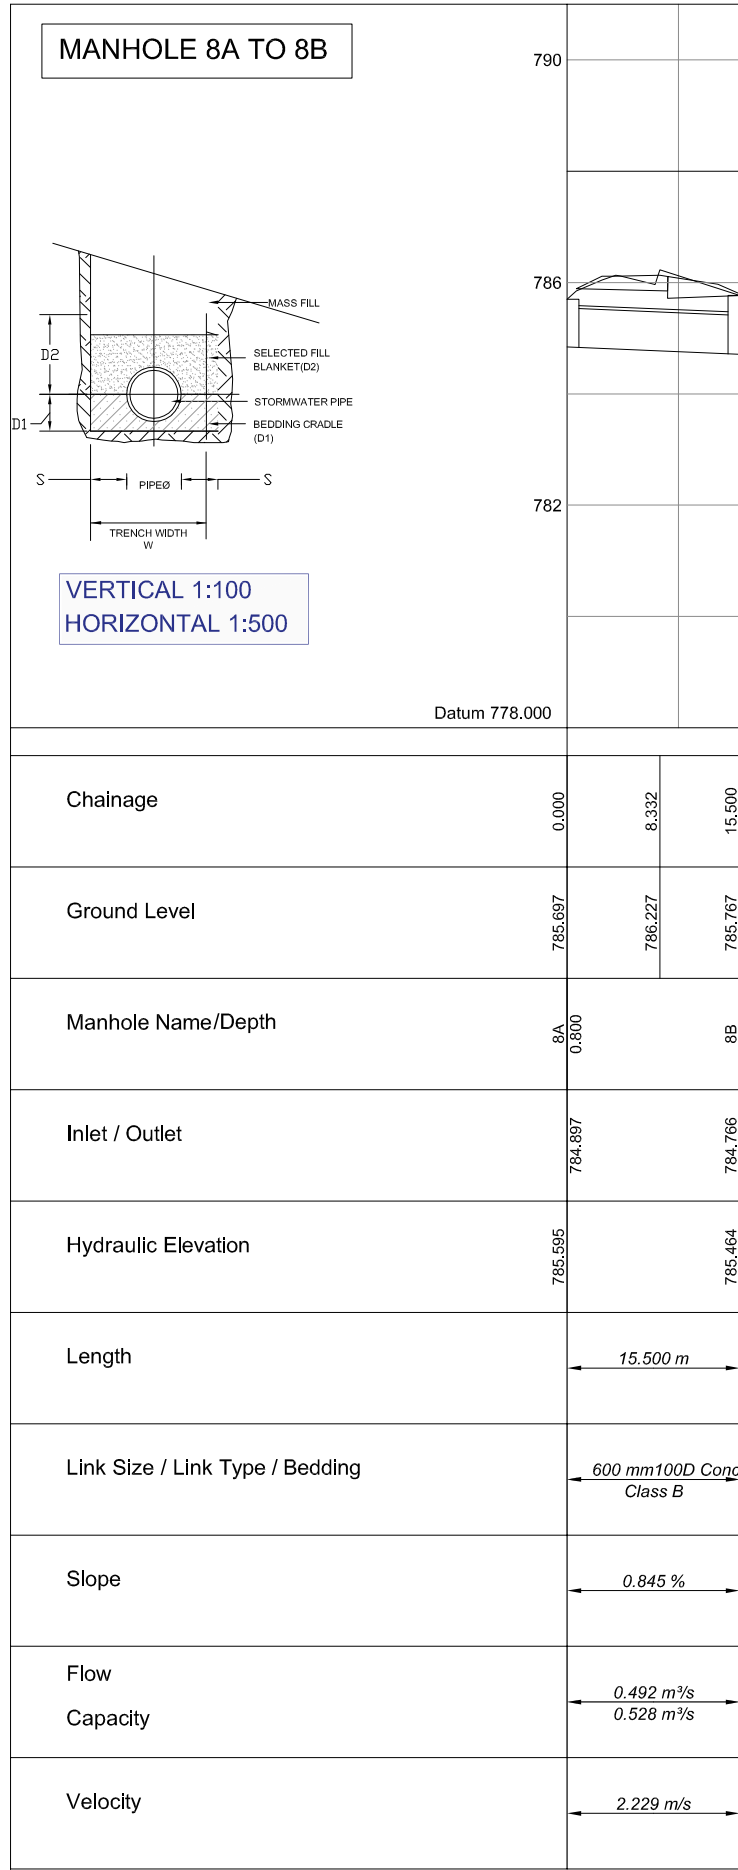

COPYRIGHT RESERVED

ON RECEIPT OF REVISED DRAWING, DESTROY PREVIOUS DRAWING

NOTES

ISSUED FOR TENDER

LEGEND

CLIENT:



MBOMBELA LOCAL MUNICIPALITY

HEAD OFFICE
P.O. BOX 48
MBOMBELA, 1201

TEL NO.: (013) 759 9111
FAX NO.: (013) 759 2070



REG. NO. 2011/060299/23

PO BOX 237
BARBERTON
1300

TEL NO: (013) 712 2927
EMAIL: admin@toba.co.za

PROJECT TITLE:

CONSTRUCTION OF
KAMADAKWA RING ROAD

DRAWING TITLE:

STORMWATER LONGITUDINAL
SECTION

DESIGNED:

P TSHABALALA

DRAWN:

R VAN ZYL

CHECKED:

F BURGER
PR. ENG. 2009/0094

SIGN:

SCALE:

FEBRUARY 2023

DRAWING NO:

NKP(p)432_LSW01

REVISION:



DATE:

AS SHOWN



CONTRACT NO:

AS SHOWN

MANDATORY DIRECTION, FURCATION, BARRIER LINE AHEAD AND LANE REDUCTION ARROWS AHEAD

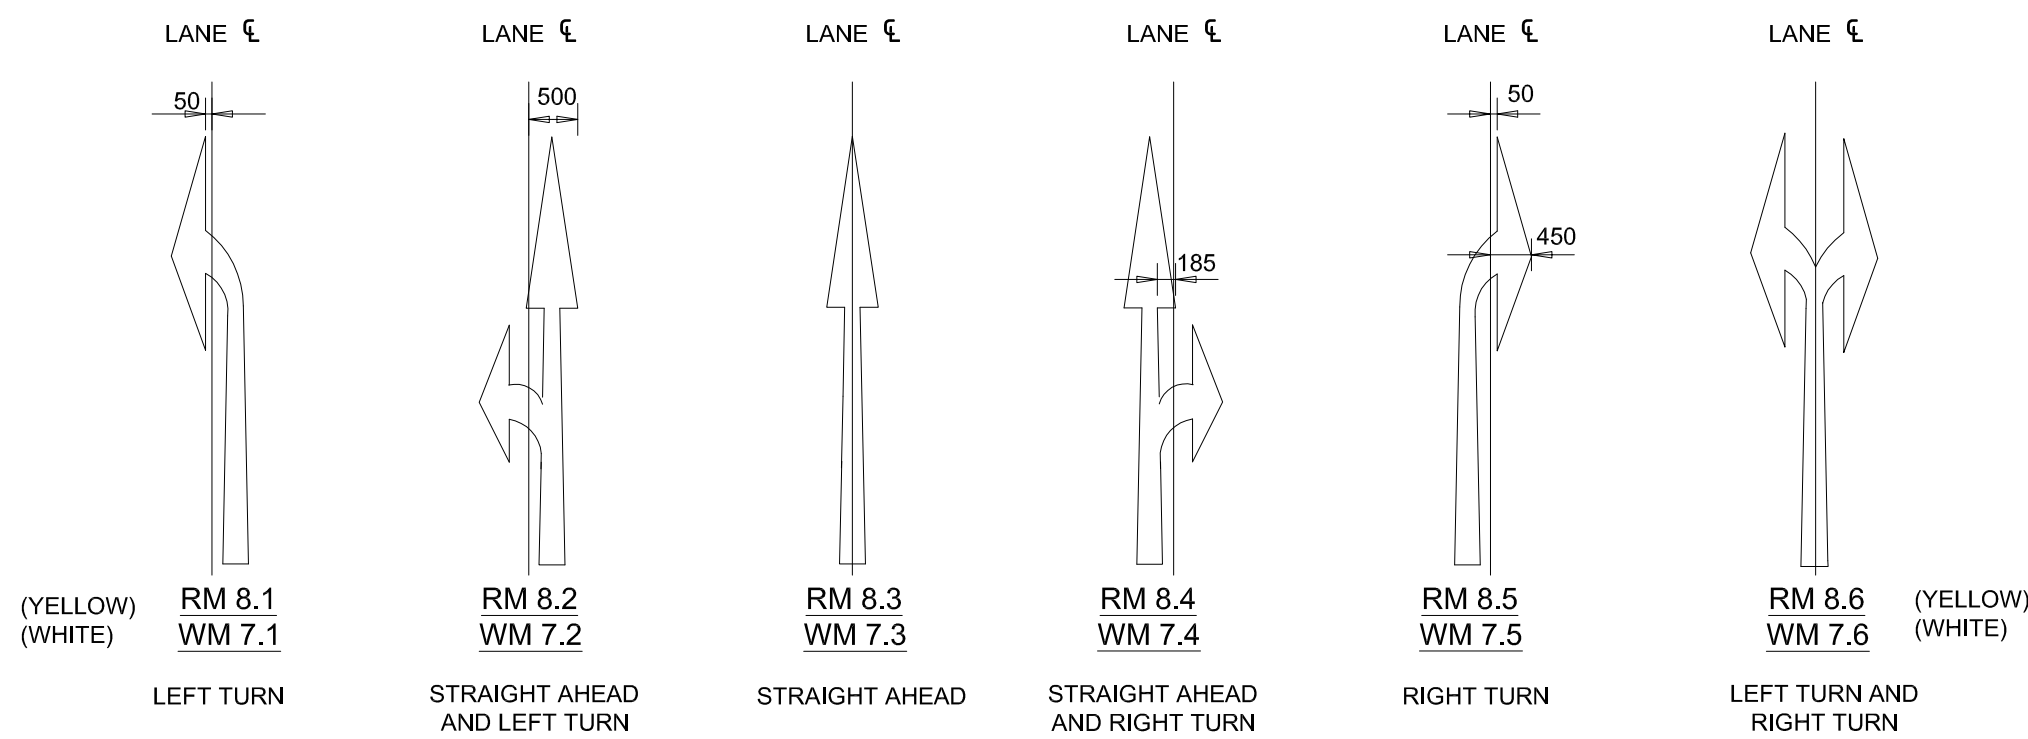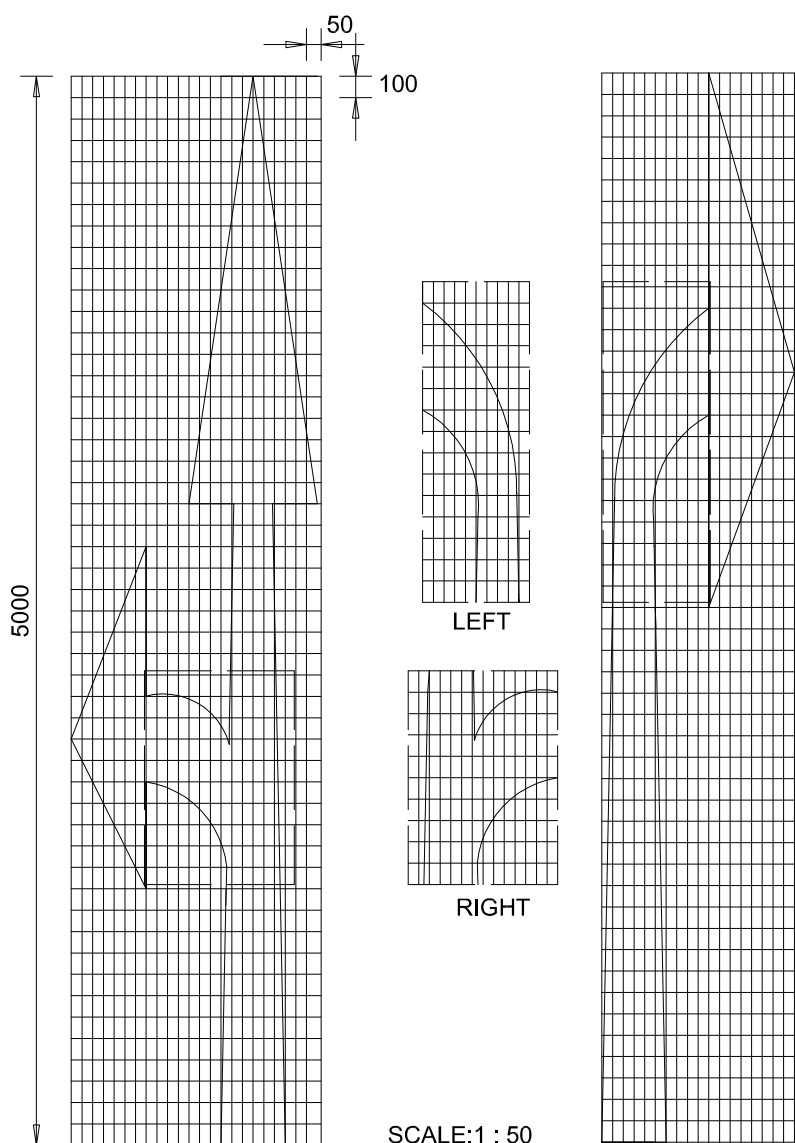

DIMENSIONS (mm)		SCALE: 1:100																	
Operating Speed km/h	Typical Applications	a	b	c	d	e	f	g	h	i	j	k	l	m	n	o	p	q	r
30 - 40	City Centre	2500	600	350	450	884	200	417	1000	1700	250	550	1250	700	380	1450	58	30	29
50 - 90	Urban/Rural Expressway	4000	960	560	720	1406	320	666	1600	2720	400	880	2000	1120	608	2320	93	48	46
100 - 120	Rural and Freeways	5000	1200	700	900	1767	400	833	2000	3400	500	1100	2500	1400	760	2900	116	60	58
ALL	Special Applications	7500	1800	1050	1350	2651	600	1250	3000	5100	750	1650	3750	2100	1140	4350	174	90	87

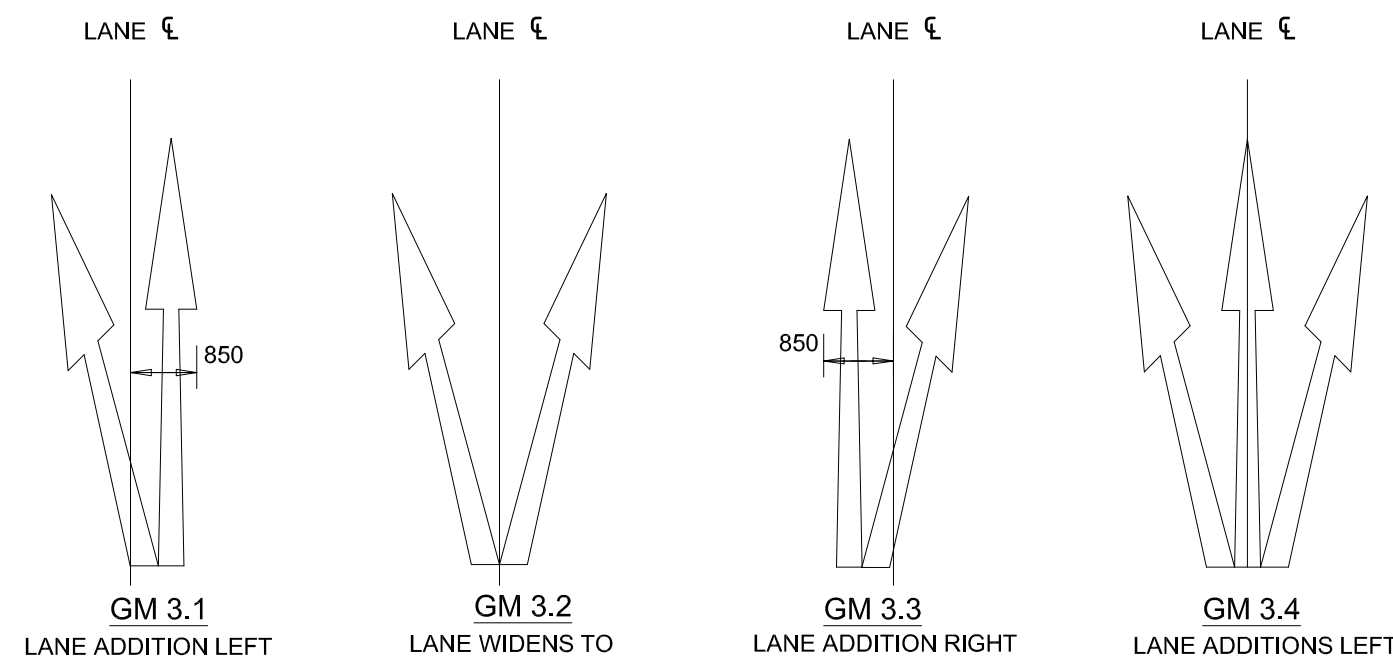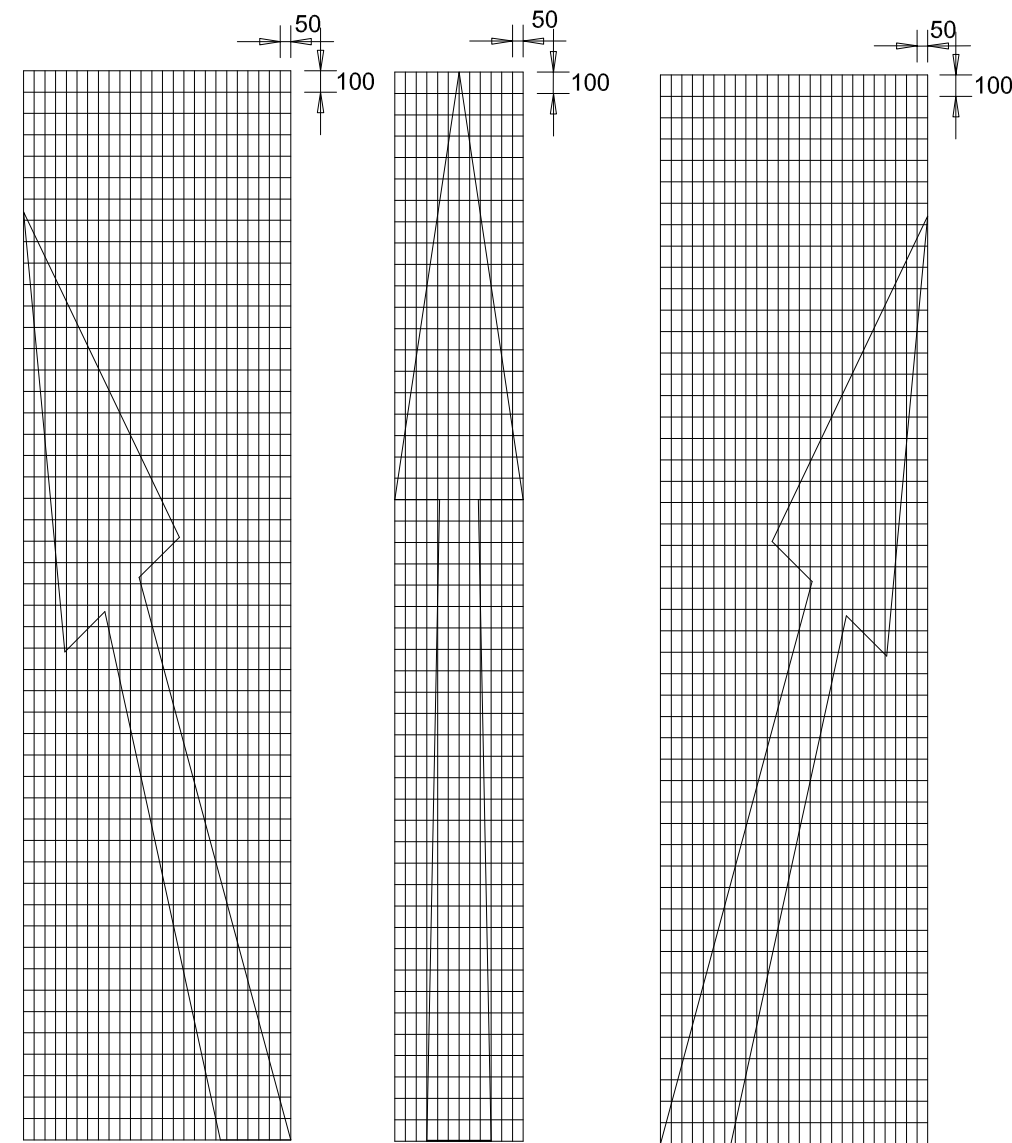

TWO LANES		APPLICATIONS										AND RIGHT	
DIMENSIONS (mm)		SCALE 1 : 100											
Operating Speed km/h	Typical Applications	a	b	c	d	e	f	g	h	i	j		
30 - 40	City Centre	2500	1500	1000	2170	1141	268	761	1235	81	855		
50 - 60	Urban Roads	4000	2400	1600	3472	1826	429	1218	1976	129	1367		
70 - 90	Urban Arterial Roads/ Rural Expressways	5000	3000	2000	4340	2282	536	1522	2470	161	1709		
100 - 120	Rural Roads and Freeways	7500	4500	3000	6510	3423	804	2283	3705	242	2564		

All Operating Speeds and Applications	K	L	M	N	O	P	Q	R	S	T
	1700	1250	1100	210	180	921	329	300	188	161

NOTES: (MANDATORY DIRECTION ARROWS)



- THESE ARROWS MAY BE USED IN LANES TO INDICATE THAT DRIVERS SHALL PROCEED ONLY IN THE DIRECTION OR DIRECTIONS SHOWN. THEY SHOULD ONLY BE USED IF THE JUNCTION CONCERNED REQUIRED TURNING MOVEMENT CONTROL BY LANE.
- THE FINAL ARROW NEAREST THE POINT OF TURN OR STRAIGHT ON MOVEMENT SHALL BE YELLOW. ANY ARROWS MARKED IN ADVANCE OF THIS POINT TO WARN DRIVERS OF THE MANDATORY MOVEMENT AHEAD SHALL BE WHITE.
- A MANDATORY OR WARNING DIRECTION ARROW SHALL NOT BE USED IN ADVANCE OF A WIDENING OF THE ROADWAY TO A GREATER NUMBER OF LANES. THIS SHALL BE INDICATED IF NECESSARY, BY USING FURCATION ARROWS.

NOTES: (FURCATION ARROWS)

- THESE ARROWS MAY BE USED TO INDICATE THAT THE NUMBER OF LANES IS INCREASING AHEAD. ONLY ONE SET OF ARROWS SHOULD BE USED UNLESS A LEFT AND RIGHT TURN LANE ARE ADDED TO A MULT-LANE ROADWAY AT THE SAME POINT WHERE TWO SETS MAY BE USED.
- DIRECTION ARROWS AHEAD SHALL NOT BE USED TO INDICATE THE ADDITION OF LANES AHEAD.
- AS A GENERAL RULE BIFURCATION ARROWS SHOULD BE LOCATED TWO TO THREE MARKING MODULES BEFORE THE START OF THE LANE GENERATING TAPER OR CURVE.

ARROW AREA / (m) ²			
a	GM3.1/GM3.3	GM3.2	GM3.4
2500	1.30	1.27	1.93
4000	2.07	2.04	3.09
5000	2.59	2.55	3.87
7500	3.89	3.82	5.80

MANDATORY DIRECTION ARROWS

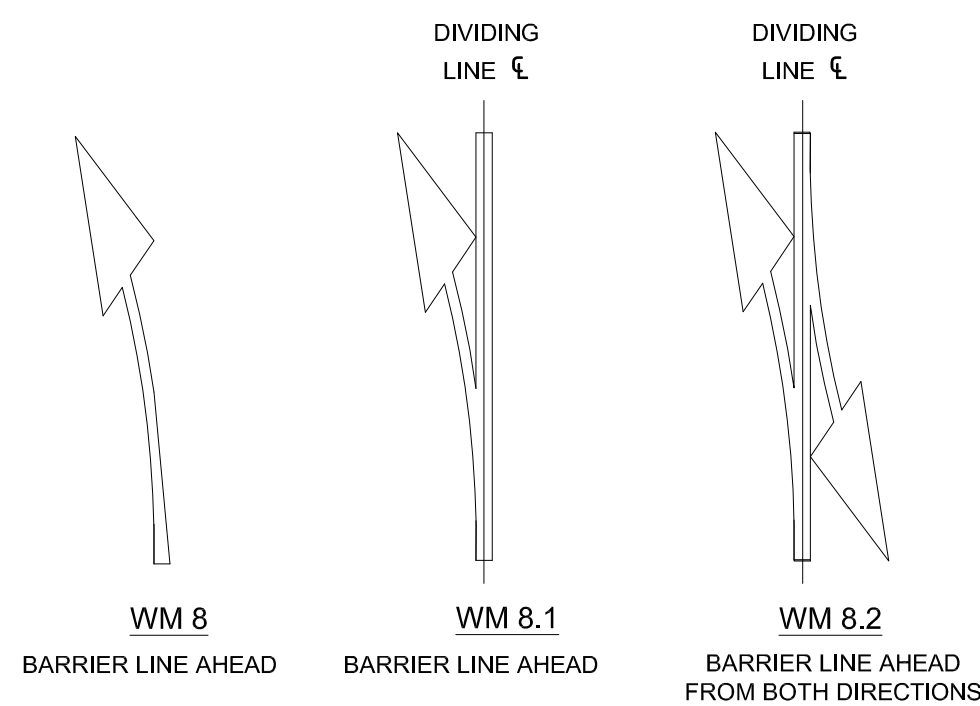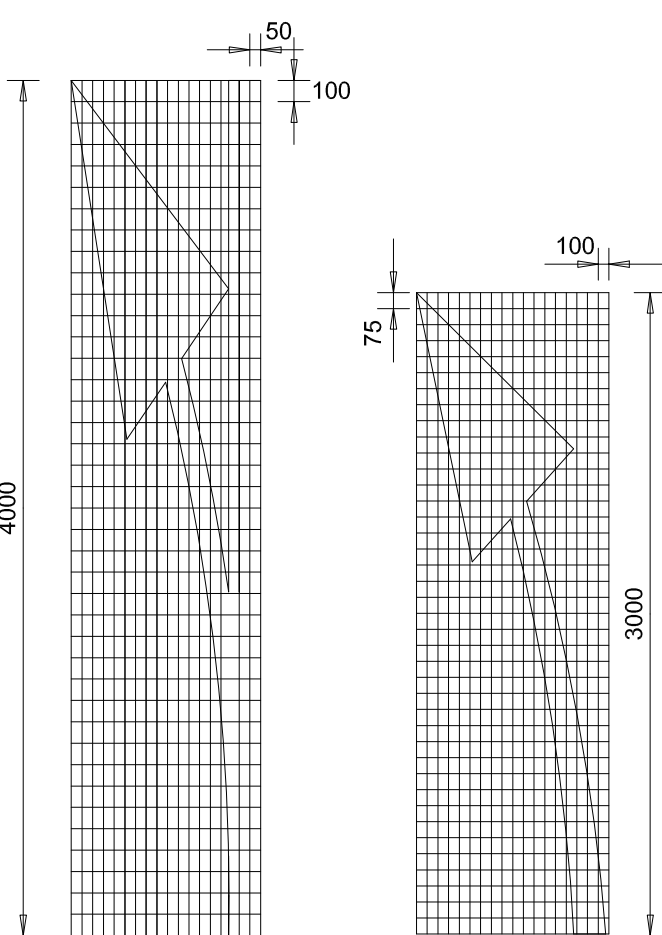


APPLICATIONS

SCALE 1 : 100

DIMENSIONS (mm)

Typical Applications	a	b	c	d	e	f	g	h	r	r'
Urban	3000	1941	83	976	1741	528	731	1206	5620	5820
Rural	4000	2588	111	1301	2321	704	975	1608	9900	10000

All Applications	H	I	J	K	L	M
	735	260	181	219	75	100 or 150

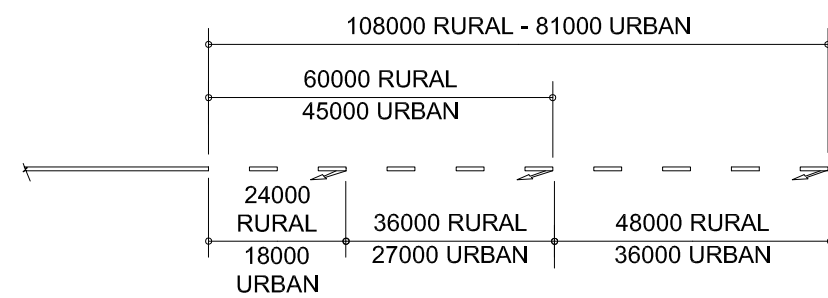


MARKING SPACING

ARROW AREA / (m) ²	
a	Per Arrow
3000	0.62
4000	0.82


BARRIER LINE AHEAD ARROWS

NOTES: (BARRIER LINE AHEAD ARROWS)

- THESE ARROWS SHOULD BE USED IN MULTIPLES OF THREE (AT LEAST) IN ADVANCE OF THE START OF A SECTION OF NO OVERTAKING LINE. NO CROSSING LINE OR PAINTED ISLAND WHEN SUCH BARRIER LINES REPLACE A DIVIDING LINE.
- THE ARROWS MAY BE MARKED ON TOP OF EXISTING DIVIDING LINE MARKINGS (IF THE EXISTING LINE IS A CENTRE LINE TO A 12m OR 7.2m MODULE THE POINT OF THE ARROW SHOULD BE LINED UP WITH THE FORWARD END OF THE LINE).
- WHEN OVERTAKING SECTIONS ARE REGULARLY INTERSPERSED WITH NO OVERTAKING SECTIONS AND ARE SHORT IN LENGTH MARKING WM 8.2 MAY BE USED AT THE CENTRE OF THE OVERTAKING SECTION..

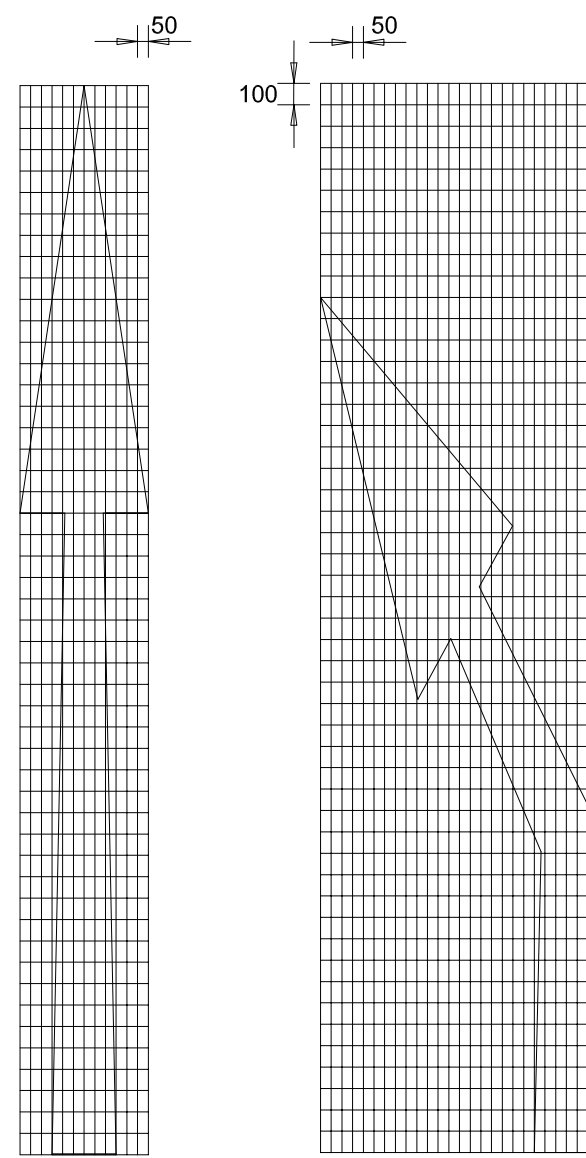

SCALE:1 : 50

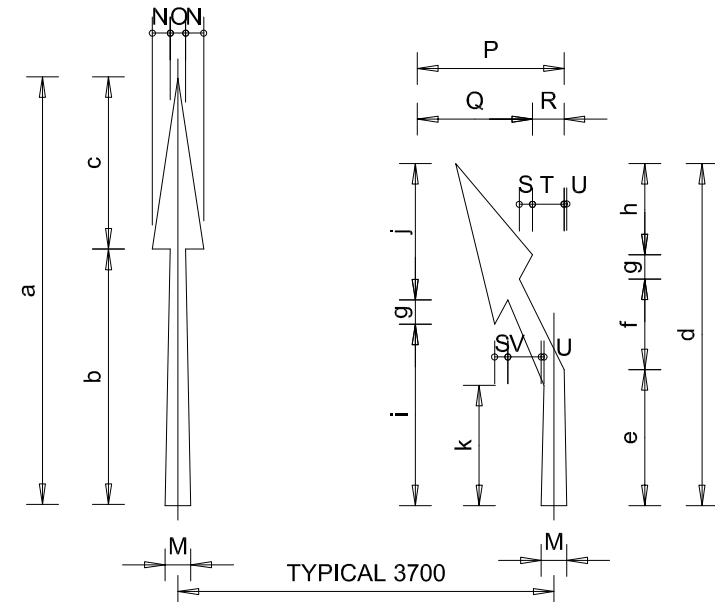

NOTES: (LANE REDUCTION ARROWS)

- IT IS RECOMMENDED THAT THREE SETS OF ARROWS BE USED ON HIGH SPEED ROADS, SPACED AT FOUR MODULE INTERVALS BEFORE THE END OF THE LANE LINE. SINGLE ARROWS SETS MAY BE USED ON LOWER SPEED ROADS.
- THE BENT ARROWS MAY BE USED IN ADDITION TO THE THREE-ARROW SETS ALONG THE LENGTH OF THE LANE REDUCTION TAPER.

ARROW AREA / (m) ²		
a	WM6.1/WM6.3	WM6.2
4000	2.08	2.06
5000	2.61	2.58
7500	3.92	3.88
12000	6.56	6.20

LANE REDUCTION ARROWS

COPYRIGHT RESERVED

ON RECEIPT OF REVISED DRAWING, DESTROY PREVIOUS DRAWING

NOTES

ISSUED FOR TENDER

LEGEND

CLIENT:



MBOMBELA LOCAL MUNICIPALITY

HEAD OFFICE
P.O.BOX 48
MBOMBELA, 1201

TEL NO.: (013) 759 9111
FAX NO.: (013) 759 2070



REG. NO. 2011/069299/23

PO BOX 237
BARBERTON
1300
TEL NO: (013) 712 2927
ADMIN: admin@toba.co.za

PROJECT TITLE:

CONSTRUCTION OF
KAMADAKWA RING ROAD

DRAWING TITLE:

MANDATORY DIRECTION,
FURCATION, BARRIER LINE &
LANE REDUCTION ARROWS

DESIGNED:

P TSHABALALA

DRAWN:

R VAN ZYL

CHECKED:

F BURGER
PR-ENG_20090094

SIGN:

SCALE:

FEBRUARY 2023

DATE:

AS SHOWN

DRAWING NO:


NKP(p)432_RM02

CONTRACT NO:


AS SHOWN

REVISION:


GROND MOUN TED TRAFFIC SIGNS : CLEARANCES

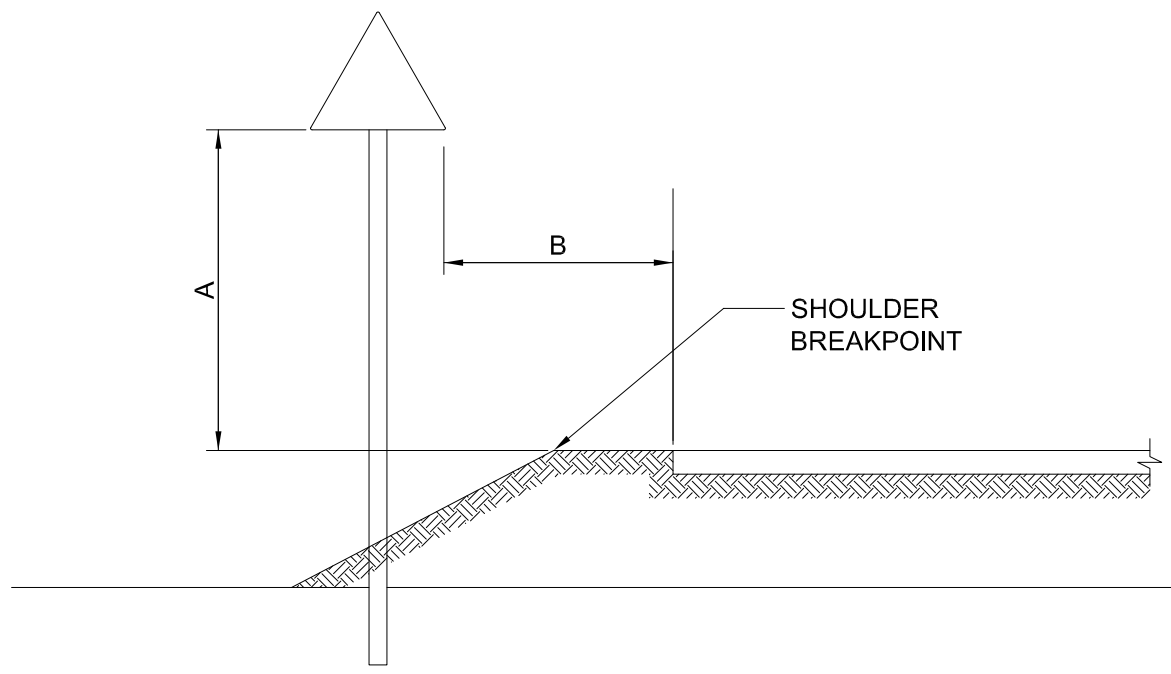


SHOULDER (NO KERB)

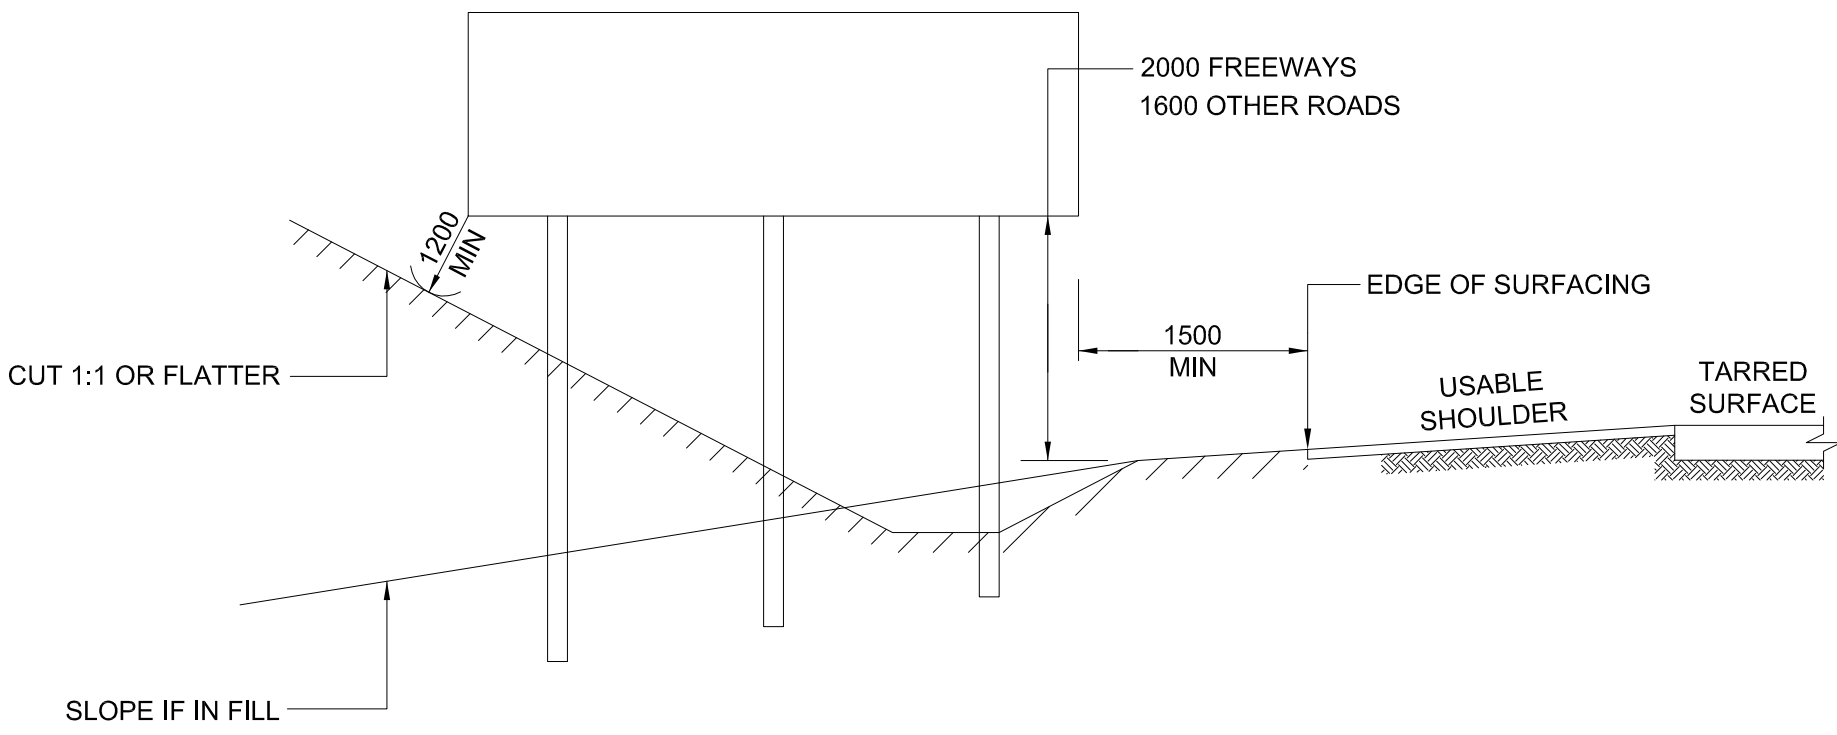

ELEVATION

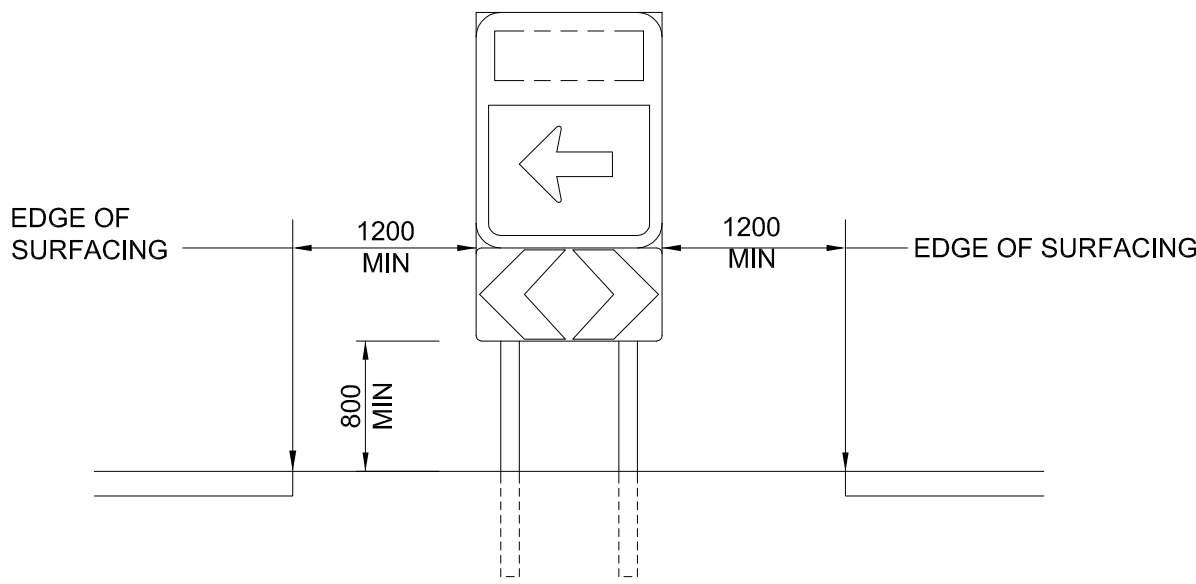


ELEVATION

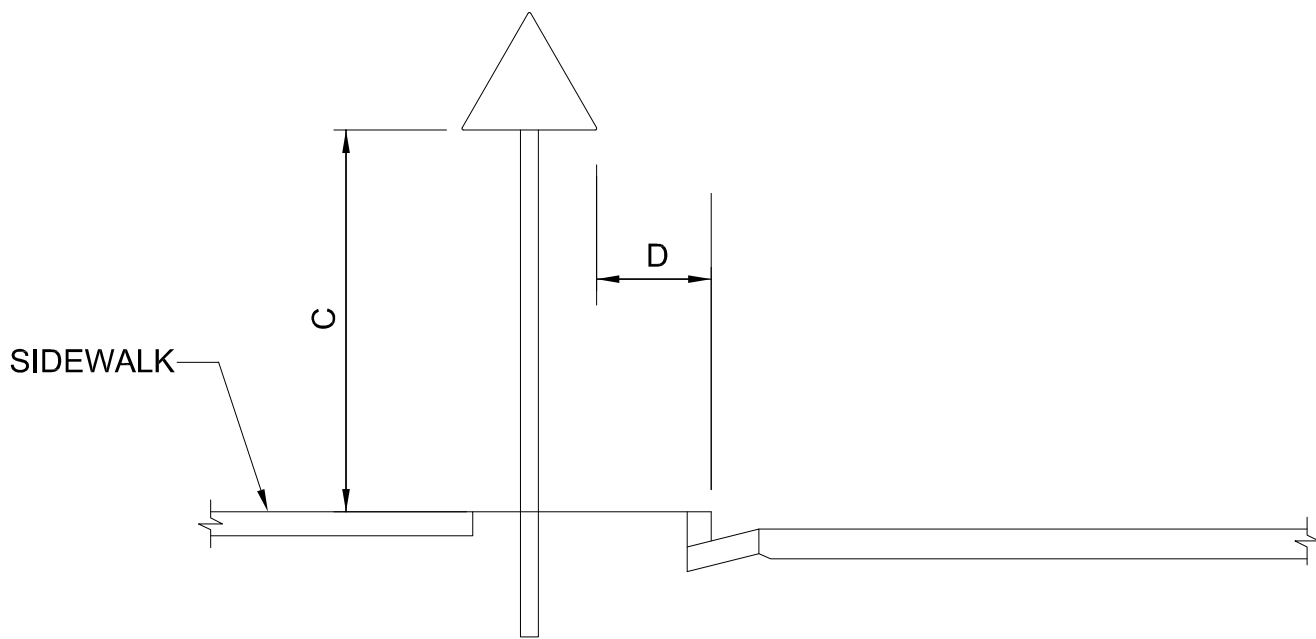


WITH KERB AND SIDEWALK
GENERAL CASES
N.T.S


	MAXIMUM	PREFERRED	MINIMUM
A	2500	2100	600
B	2000	1500	1200
C	3000	2500	2100
D	-	750	600

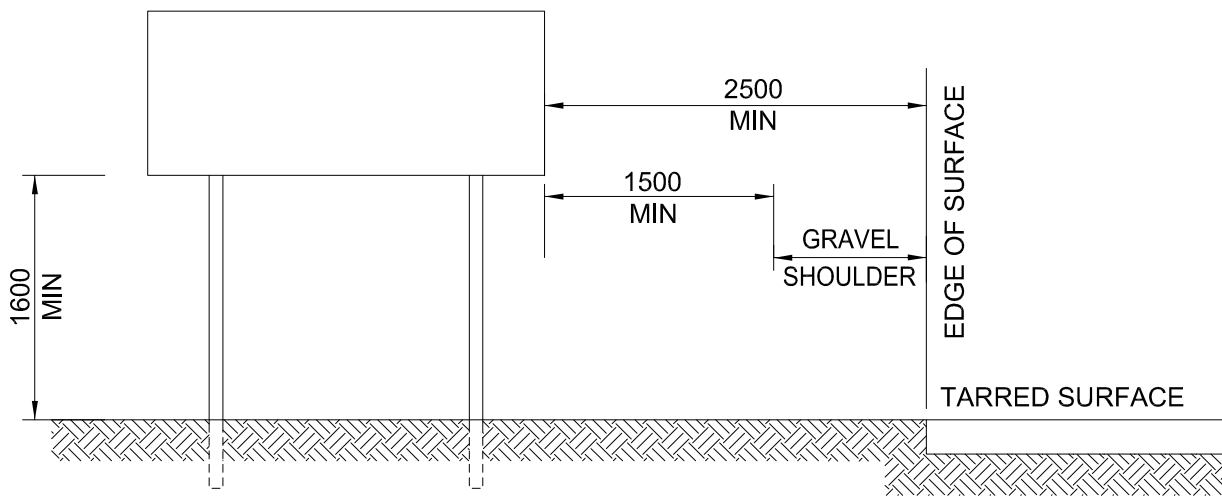

ELEVATION

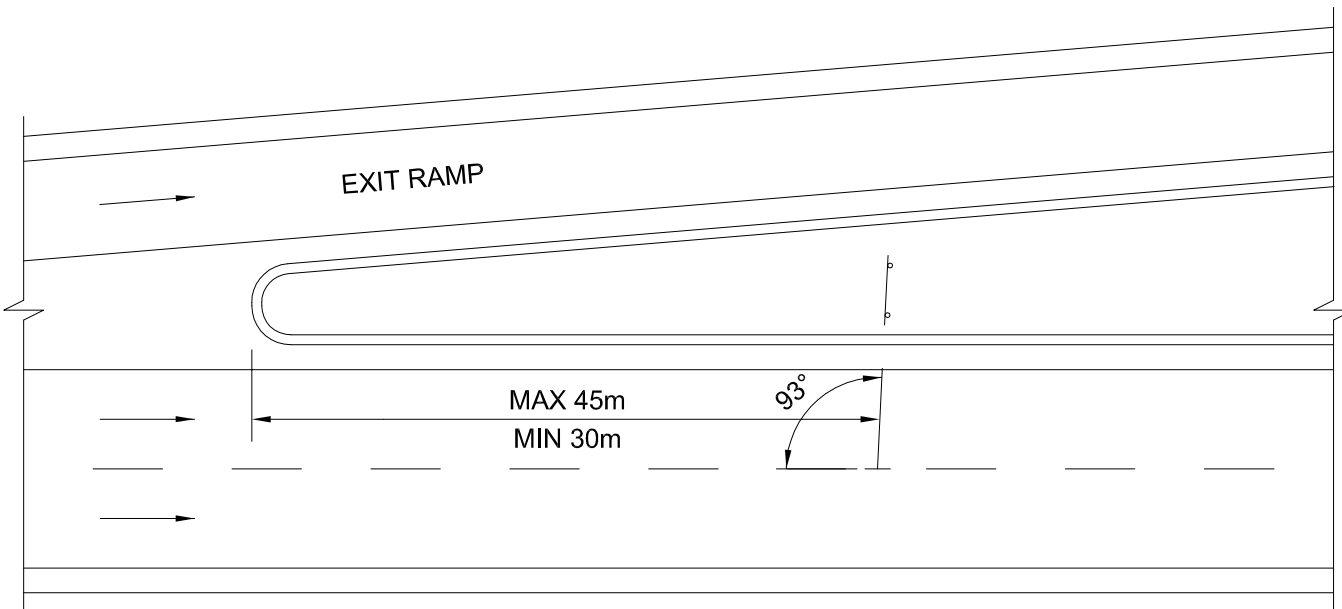

PLAN
GROUND - MOUNTED GORE SIGN
N.T.S

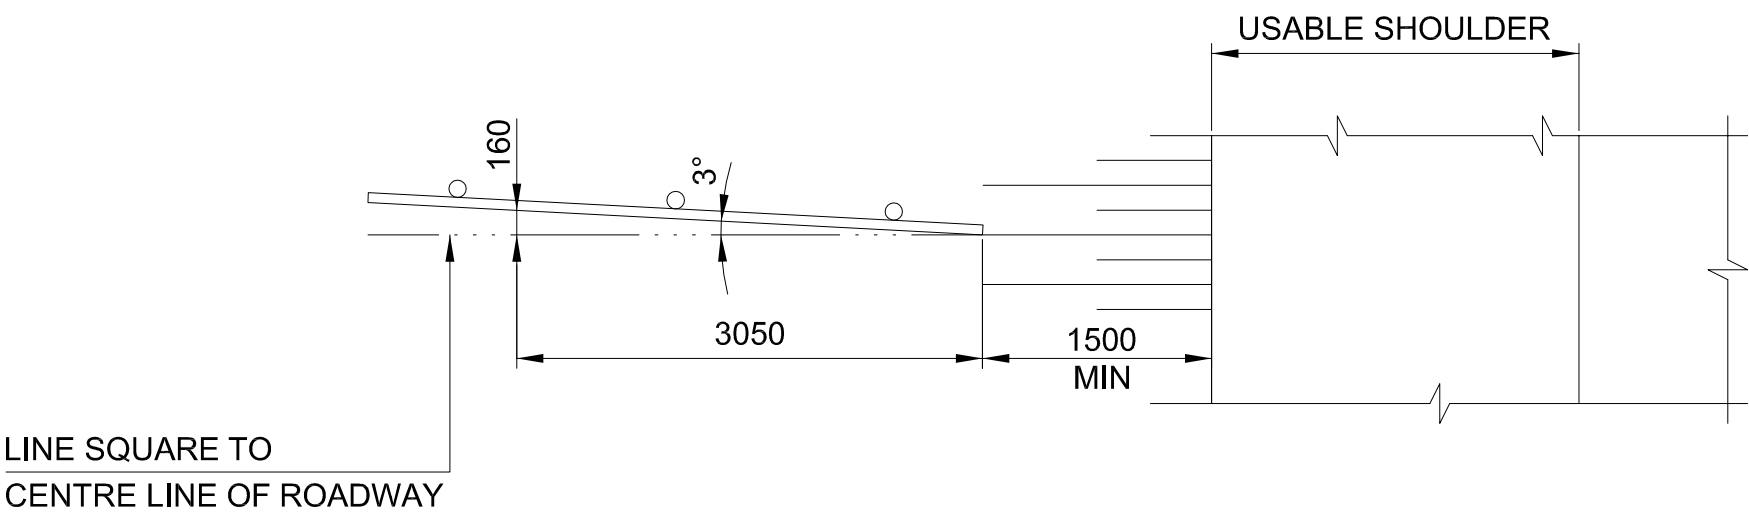

PLAN
GROUND - MOUNTED SHOULDER SIGN
N.T.S

COPYRIGHT RESERVED

ON RECEIPT OF REVISED DRAWING, DESTROY PREVIOUS DRAWING

NOTES

ISSUED FOR TENDER

LEGEND

CLIENT:



MBOMBELA LOCAL
MUNICIPALITY

HEAD OFFICE
P.O.BOX 48
MBOMBELA, 1201

TEL NO.: (013) 759 9111
FAX NO.: (013) 759 2070



REG. NO. 201106929/23

PO BOX 237
BARBERTON
1300
TEL NO: (013) 712 2627
ADMIN: admin@toba.co.za

PROJECT TITLE:

CONSTRUCTION OF
KAMADAKWA RING ROAD

DRAWING TITLE:

GROUND MOUNTED TRAFFIC
SIGNS : CLEARANCES

DESIGNED:

P TSHABALALA

DRAWN:

R VAN ZYL

CHECKED:

F BURGER
PR. ENG. 20090094

SIGN:

SCALE:

FEBRUARY 2023

DRAWING NO:

NKP(p)432_RS01


REVISION:

DATE:


AS SHOWN

CONTRACT NO:


AS SHOWN

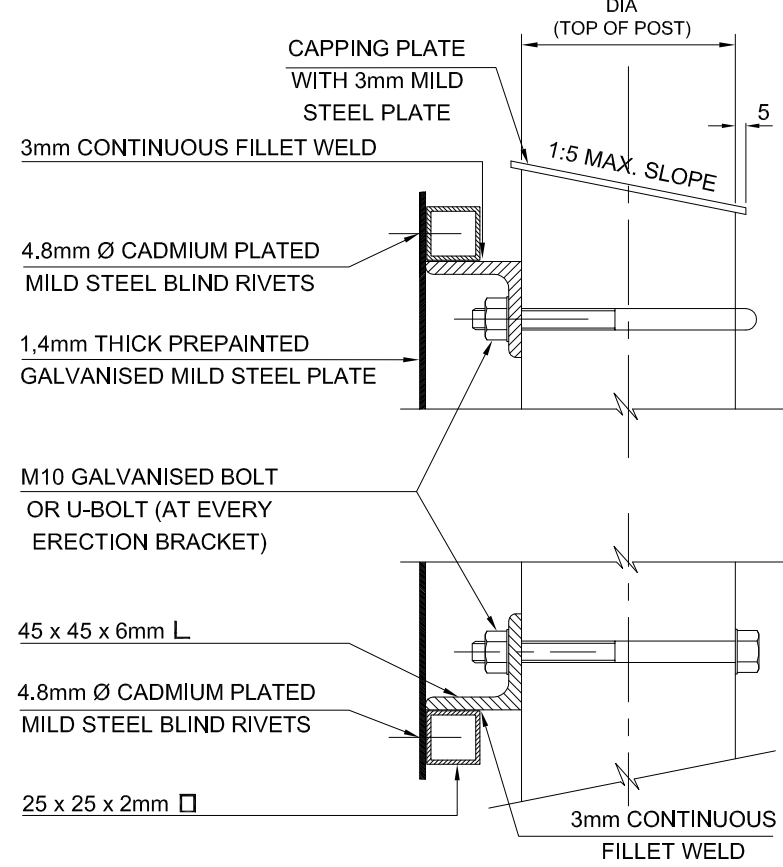

SIDE ELEVATION
N.T.S.

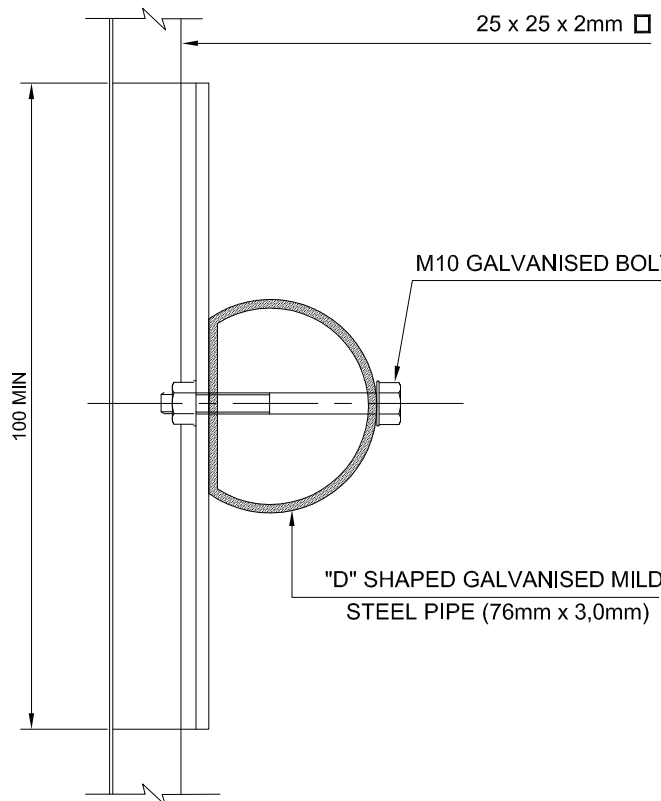

SIDE ELEVATION
N.T.S.

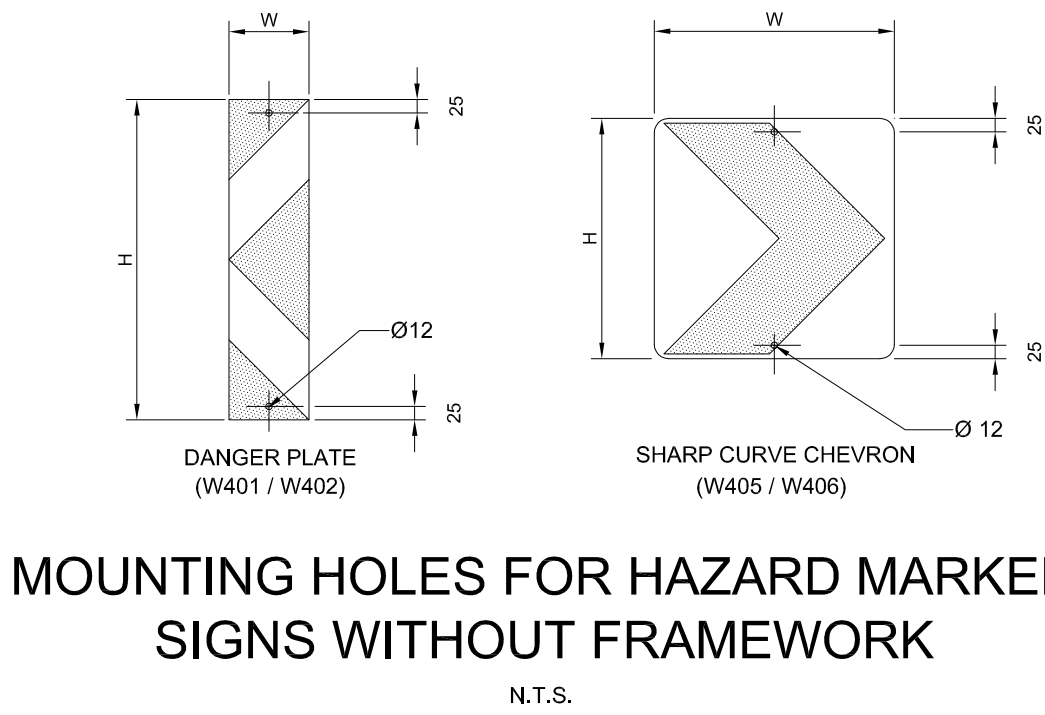


MOUNTING HOLES FOR HAZARD MARKER
SIGNS WITHOUT FRAMEWORK
N.T.S.


HAZARD MARKER SIGNS		
	HAZARD MARKER SIGN W401-RIGHT W402-LEFT	SHARP CURVE CHEVRON W405-RIGHT W406-LEFT
OPERATING SPEED (km/h)	SIZE H x W (mm)	SIZE H x W (mm)
120	800 x 200	600 x 600
100	800 x 200	600 x 600

NOTES :


- THE ROAD SIGN FACES SHALL BE MANUFACTURED AND ERECTED IN ACCORDANCE WITH THE FOLLOWING REQUIREMENTS :
- STRUCTURAL STEEL SECTIONS SHALL BE MILD STEEL CONFORMING TO THE REQUIREMENTS OF SANS 1431, GRADE 300W. RECTANGULAR HOLLOW SECTION AND SPECIAL CHANNEL PROFILES MAY BE COLD FORMED OF COMMERCIAL QUALITY MILD STEEL. ALL SECTIONS SHALL BE HOT-DIP GALVANISED IN ACCORDANCE WITH THE REQUIREMENTS OF SANS 121 : 2000 (ISO 1461 : 1999).
 - TIMBER POLE SUPPORTS SHALL COMPLY WITH THE REQUIREMENTS SHOWN ON SHEET 2.
 - BOLTS, WASHERS AND NUTS SHALL COMPLY WITH THE REQUIREMENTS OF SANS 1700-S-1 AND SHALL BE GALVANISED IN ACCORDANCE WITH THE REQUIREMENTS OF SANS 121 : 2000 (ISO 1461 : 1999).
 - BLIND RIVETS SHALL BE 4.8mm DIA CADMIUM PLATED MILD STEEL.

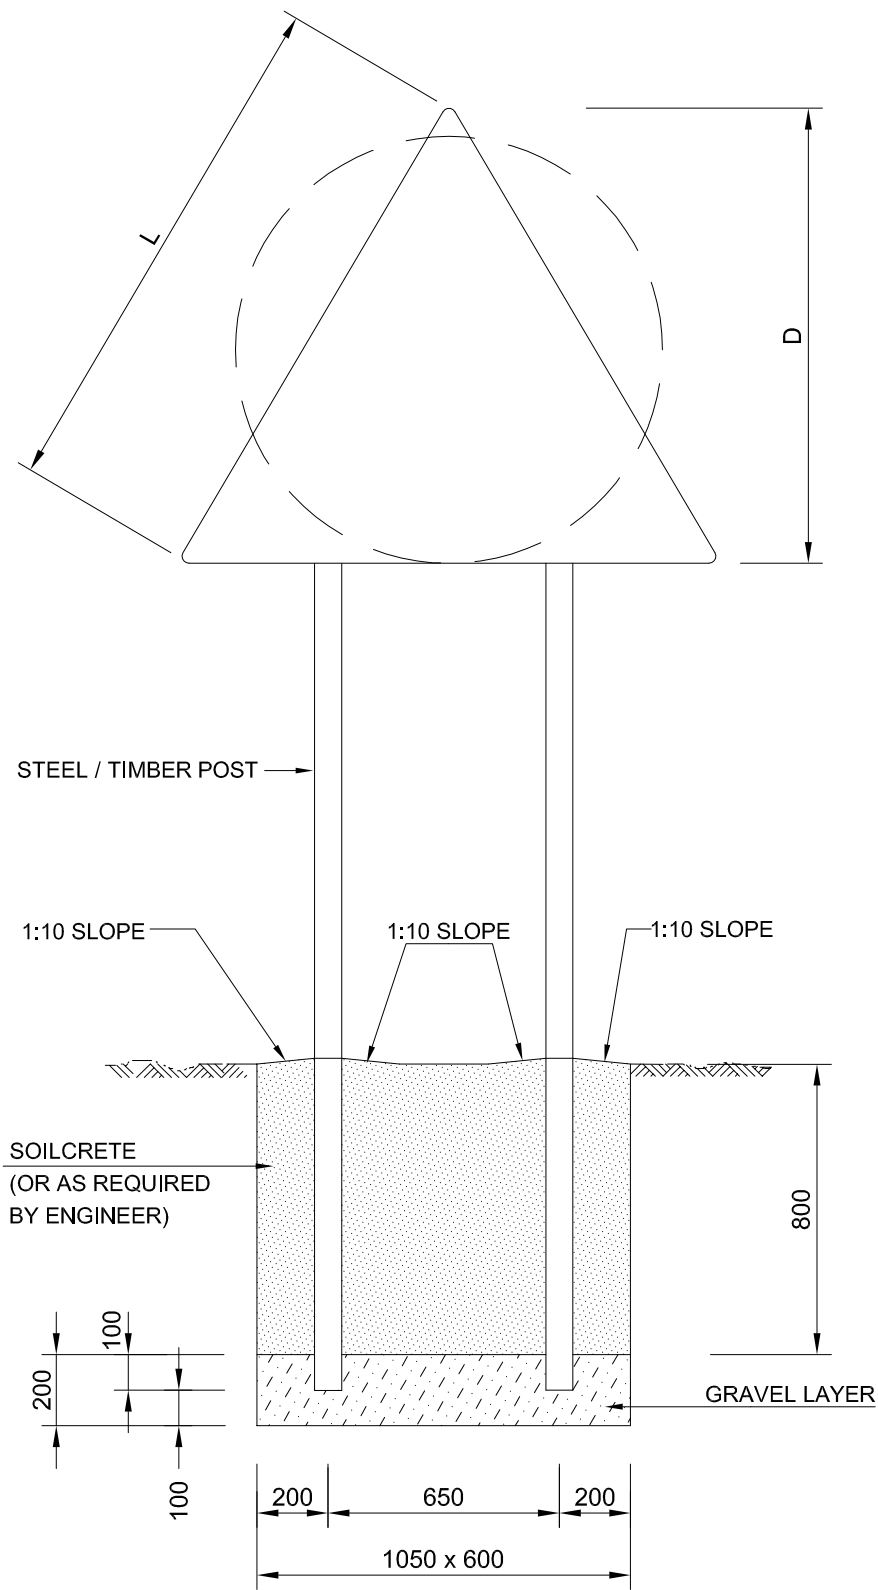


FOUNDATION DETAIL
L = 1500 AND D = 1200
SCALE 1:30

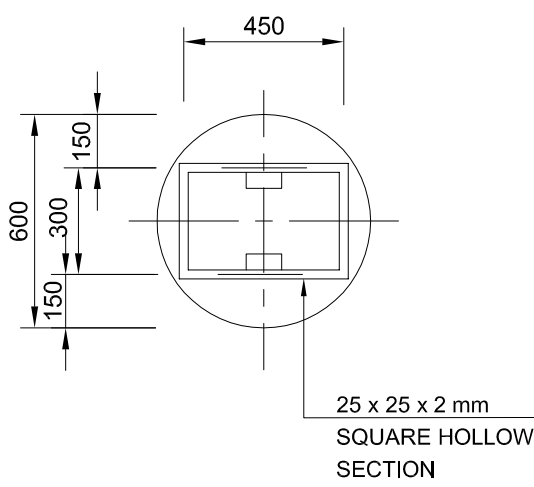

SINGLE SUPPORT

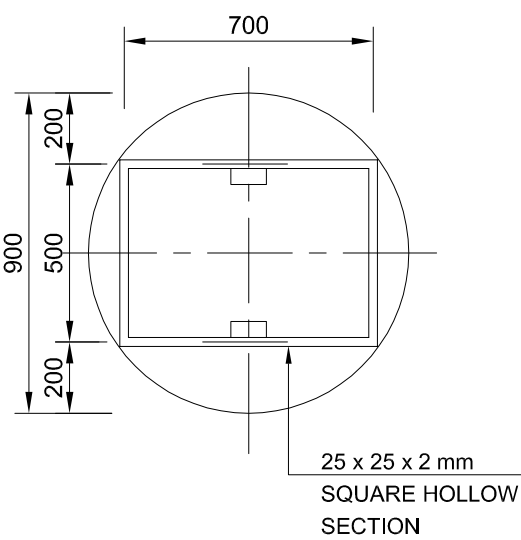


SINGLE SUPPORT

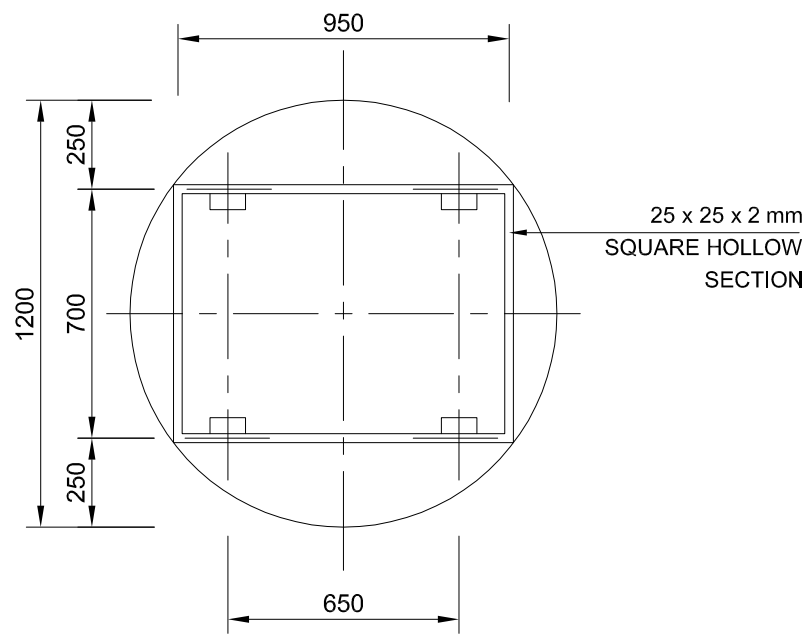


DOUBLE SUPPORT

REINFORCEMENT FOR CIRCULAR ROAD SIGNS


SCALE 1:30

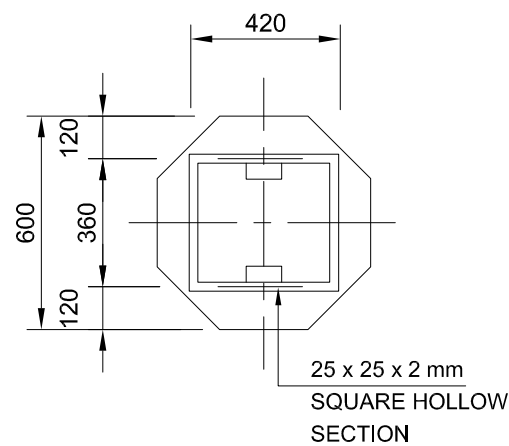

SINGLE SUPPORT

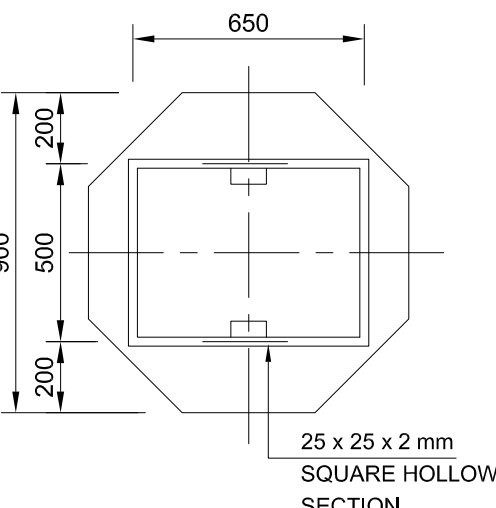


SINGLE SUPPORT

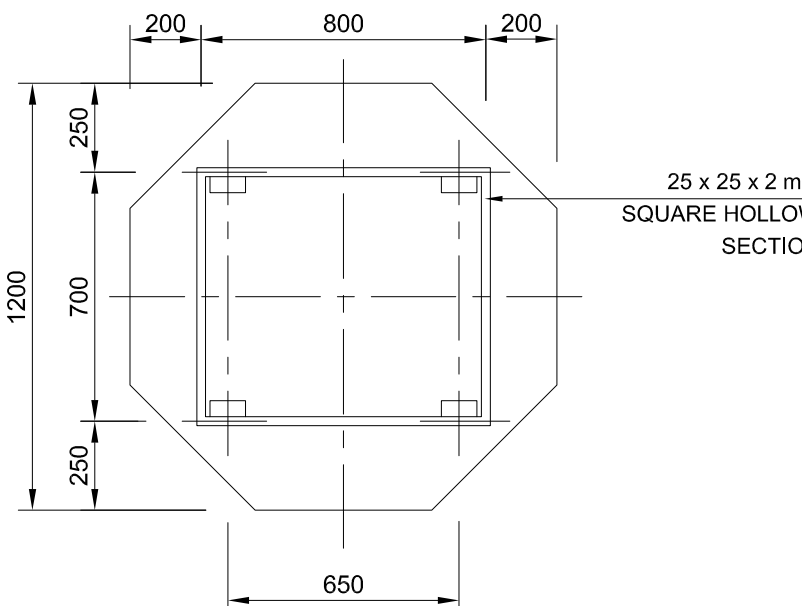


DOUBLE SUPPORT

REINFORCEMENT FOR STOP SIGNS

SCALE 1:30

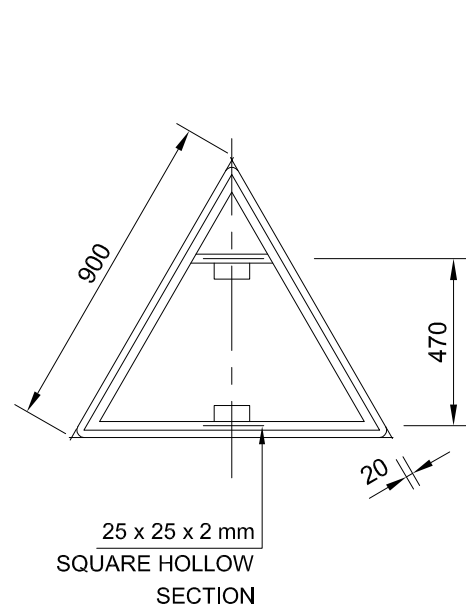


SINGLE SUPPORT

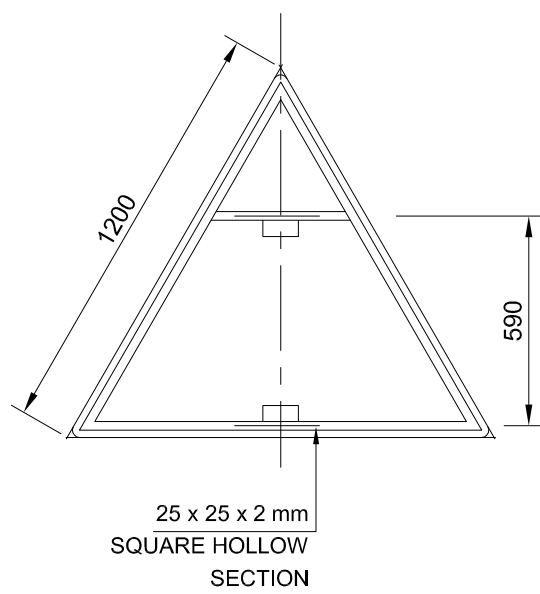

SINGLE SUPPORT

NOTE:
MINIMUM SIZE FOR
ERECTION BRACKETS
ON R/W SIGNS :
L 45 x 45 x 6
LENGTH : 100mm

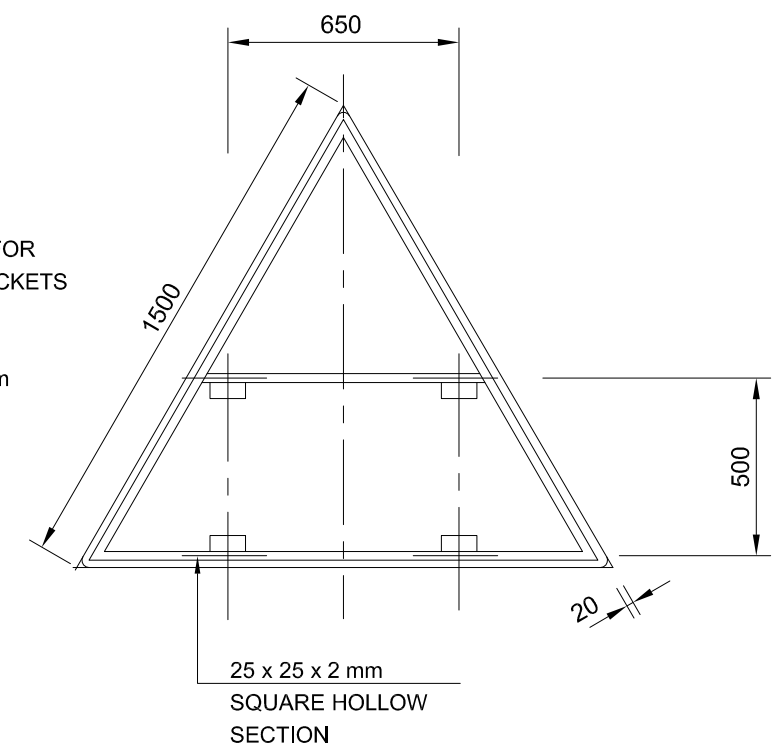

DOUBLE SUPPORT

REINFORCEMENT FOR TRIANGULAR ROAD SIGNS


SCALE 1:30

MINIMUM REGULATORY SIGN SIZES			
	OPERATING SPEED (km/h)		
	100 - 120	70 - 90	60
CIRCULAR SIGN DIAMETER (mm)	1200	900	600
RECTANGULAR SIGN WxH (mm)	1200 x 900	900 x 675	600 x 450
TRIANGULAR SIGN SIDE LENGTH (mm)	1500	1200	900

ADVANCE WARNING SIGN LOCATION AND SIZE		
OPERATING SPEED (km/h)	LOCATION (DISTANCE FROM HAZARD) (m)	SIZE (mm)
120	330	1500
100	240	1500
80	160	1200
60	120	900

NOTES :

- THE ROAD SIGN FACES SHALL BE MANUFACTURED AND ERECTED IN ACCORDANCE WITH THE FOLLOWING REQUIREMENTS :
- DETAILS ON THIS DRAWING ARE APPLICABLE TO ROAD SIGNS SMALLER THAN 1.5m² REQUIRING DOUBLE / SINGLE SUPPORTS.
 - STRUCTURAL STEEL SECTIONS SHALL BE MILD STEEL CONFORMING TO THE REQUIREMENTS OF SANS 1431, GRADE 300W. RECTANGULAR HOLLOW SECTION AND SPECIAL CHANNEL PROFILES MAY BE COLD FORMED OF COMMERCIAL QUALITY MILD STEEL. ALL SECTIONS SHALL BE HOT-DIP GALVANISED IN ACCORDANCE WITH THE REQUIREMENTS OF SANS 121 : 2000 (ISO 1461 : 1999).

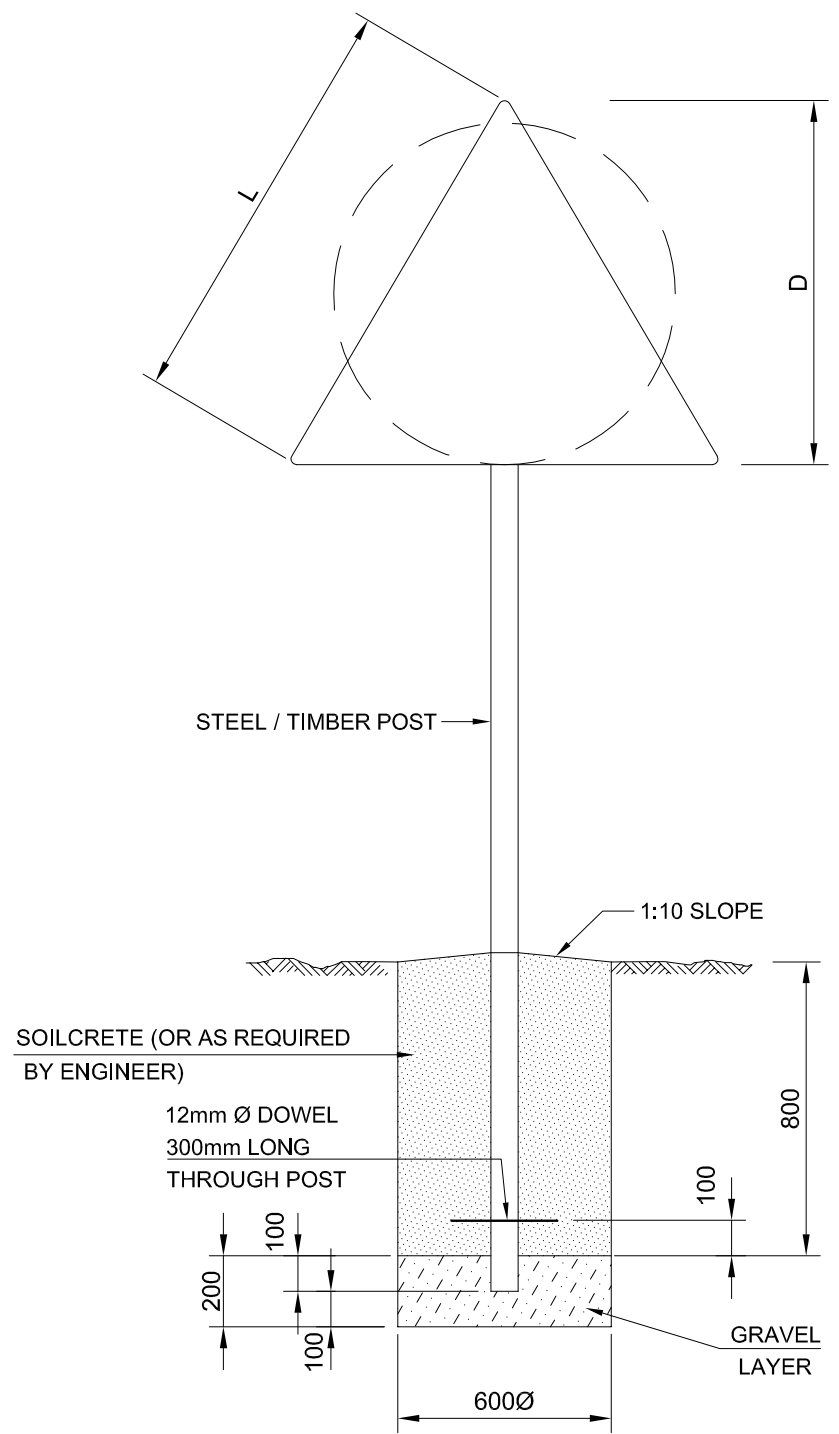

FOUNDATION DETAIL
L ≤ 1200 AND D ≤ 900
SCALE 1:30

COPYRIGHT RESERVED

ON RECEIPT OF REVISED DRAWING, DESTROY PREVIOUS DRAWING

NOTES

ISSUED FOR TENDER

LEGEND

CLIENT:



MBOMBELA LOCAL
MUNICIPALITY

HEAD OFFICE
P.O. BOX 48
MBOMBELA, 1201

TEL NO.: (013) 759 9111
FAX NO.: (013) 759 2070

toba CIVIL
CONSULTING STRUCTURAL
MANAGEMENT

REG. NO. 2011/009299/23

PO BOX 237
BARBERTON
1300

TEL NO: (013) 712 2927
ADMIN: admin@toba.co.za

PROJECT TITLE:

CONSTRUCTION OF
KAMADAKWA RING ROAD

DRAWING TITLE:

ROAD SIGNS : SMALLER ROAD
SIGN ATTACHMENT AND FIXING
DETAILS

DESIGNED:

P TSHABALALA

DRAWN:

R VAN ZYL

CHECKED:

F BURGER
PR. ENG. 2009/0074

SIGN:

SCALE:

FEBRUARY 2023

DATE:

AS SHOWN

DRAWING NO:


NKP(p)432_RS04

CONTRACT NO:


AS SHOWN

REVISION:


TYPICAL DETAILS OF DANGER PLATES

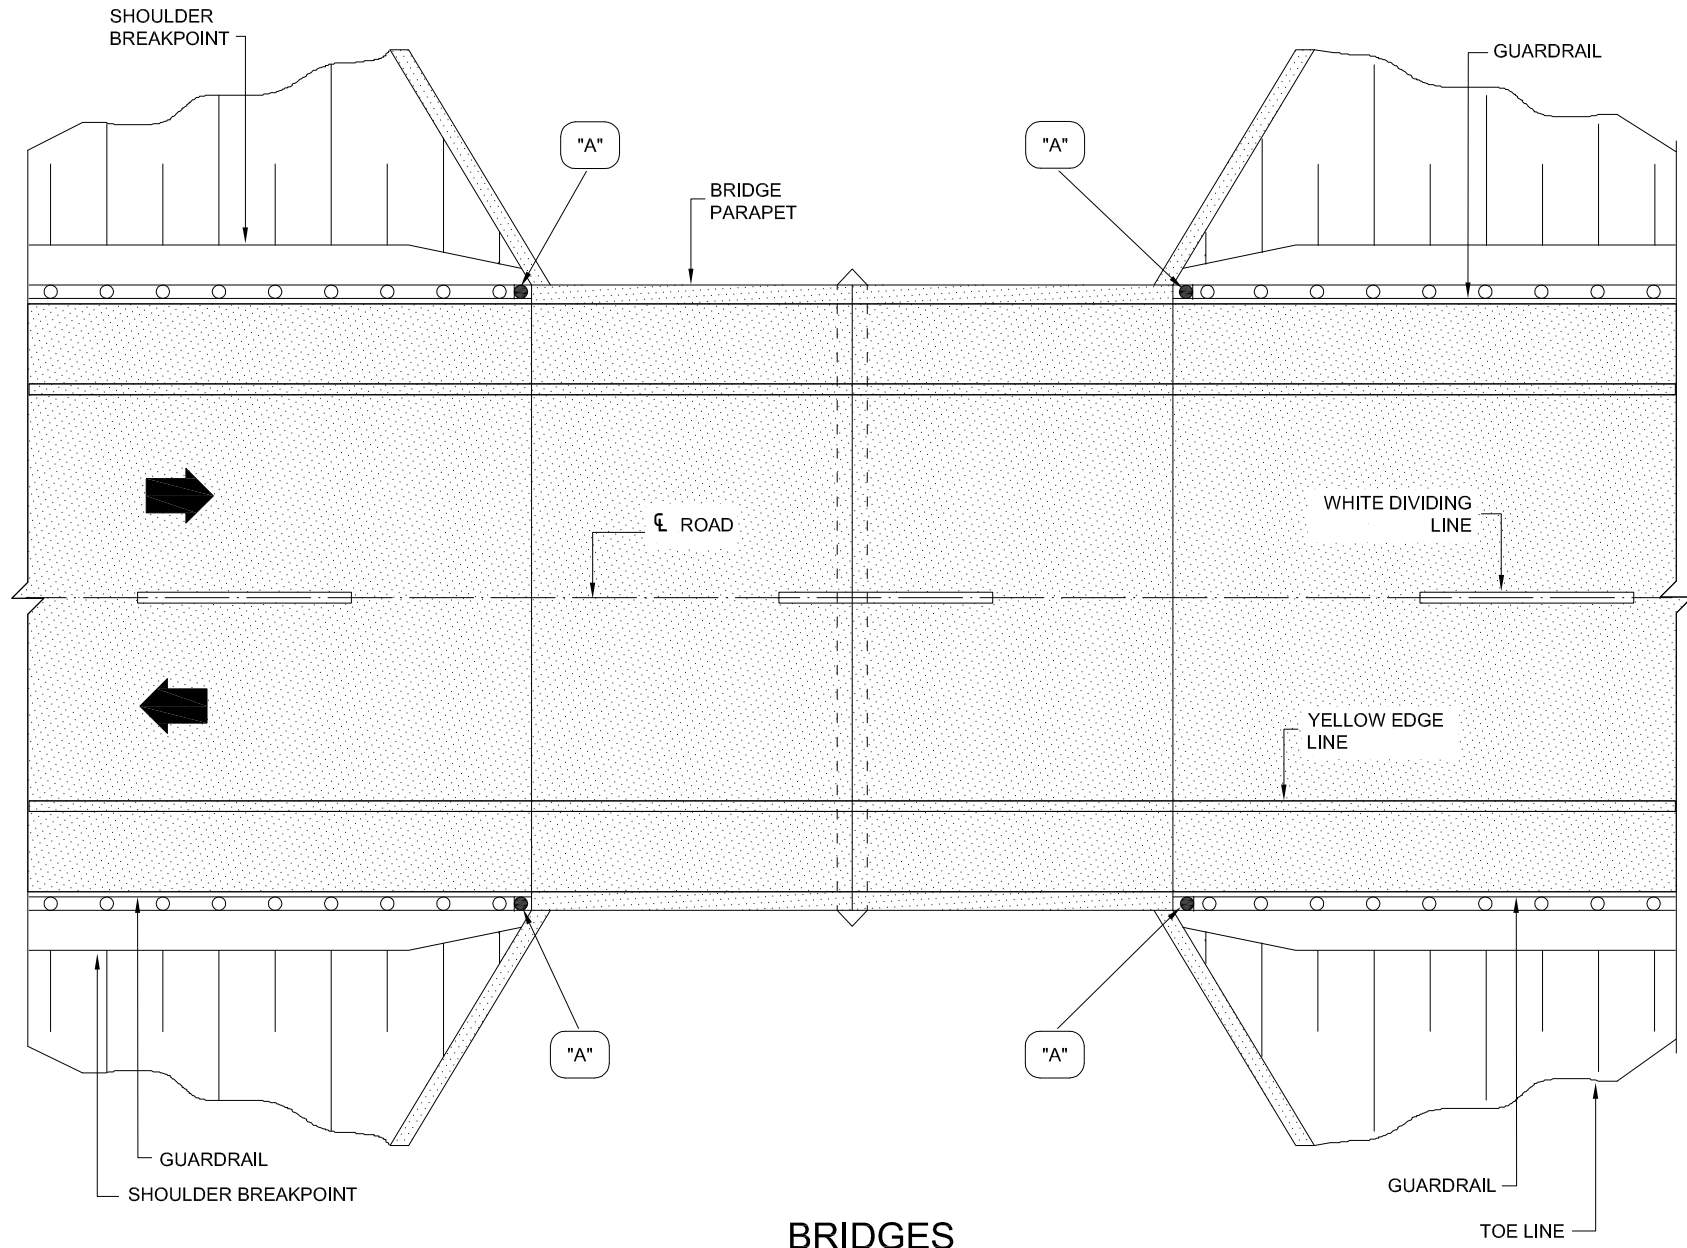

BRIDGES

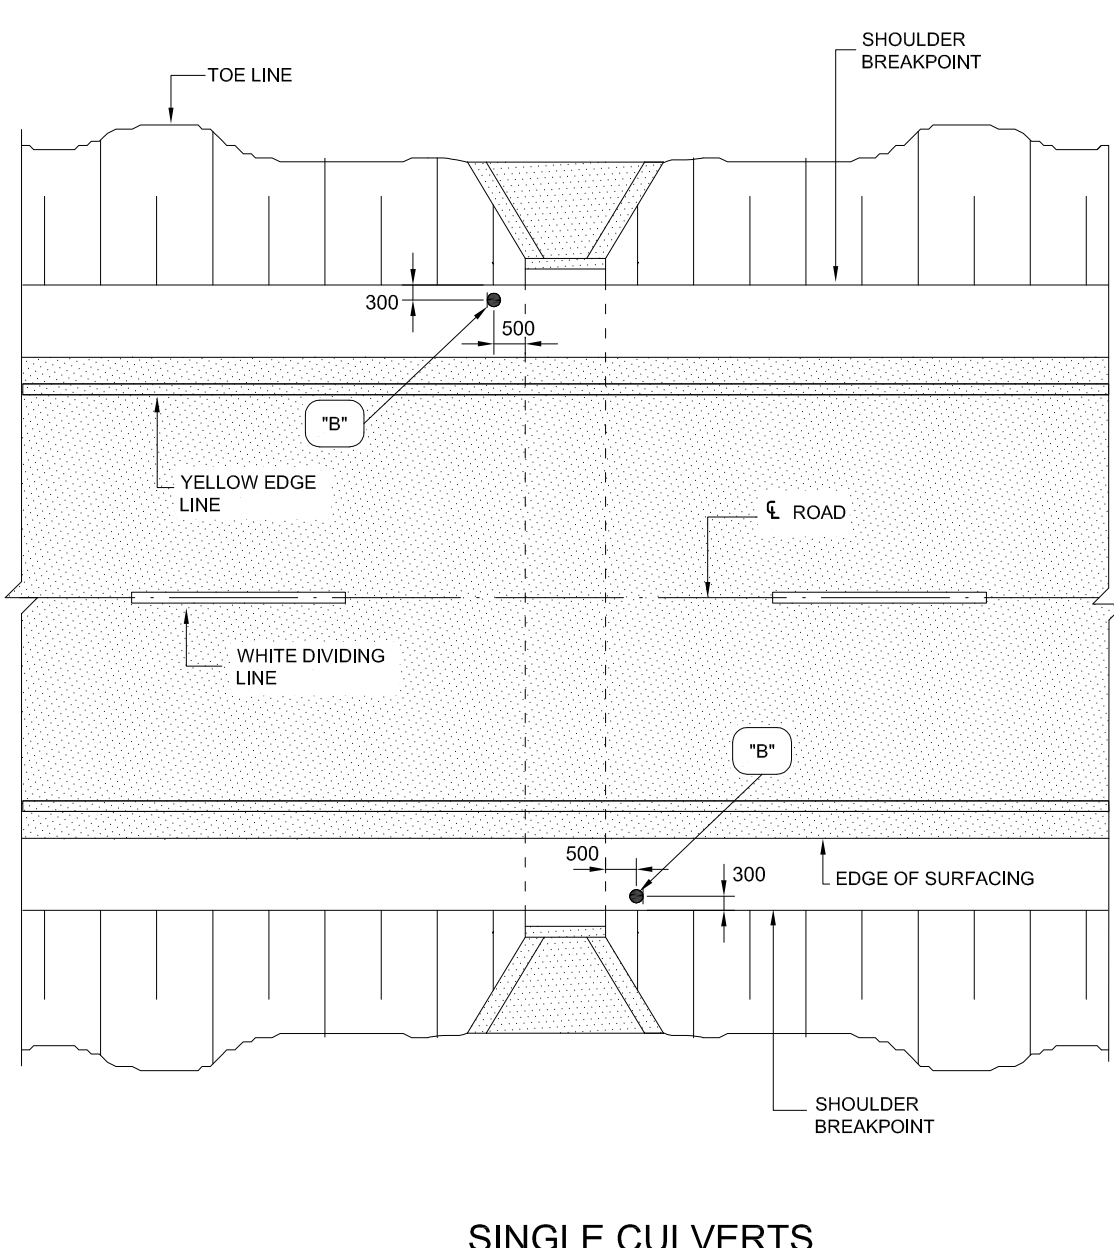


SINGLE CULVERTS

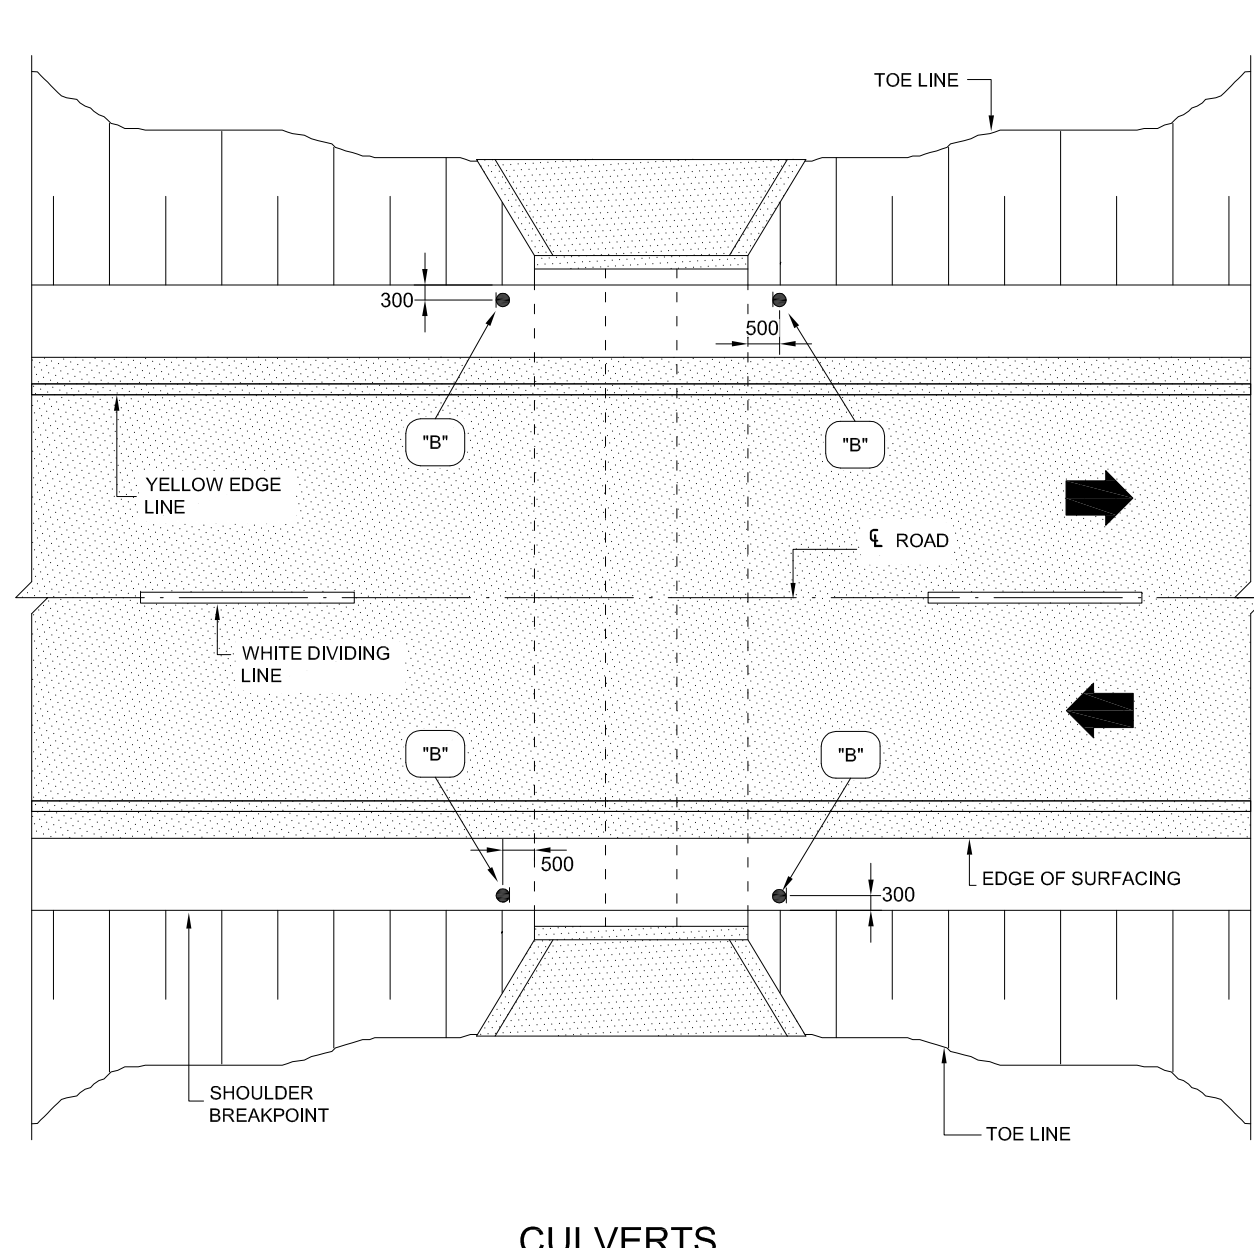

CULVERTS

POSITION OF TYPE "A" DANGER PLATES AT BRIDGES AND
TYPE "B" DANGER PLATES AT CULVERTS

SCALE 1:100

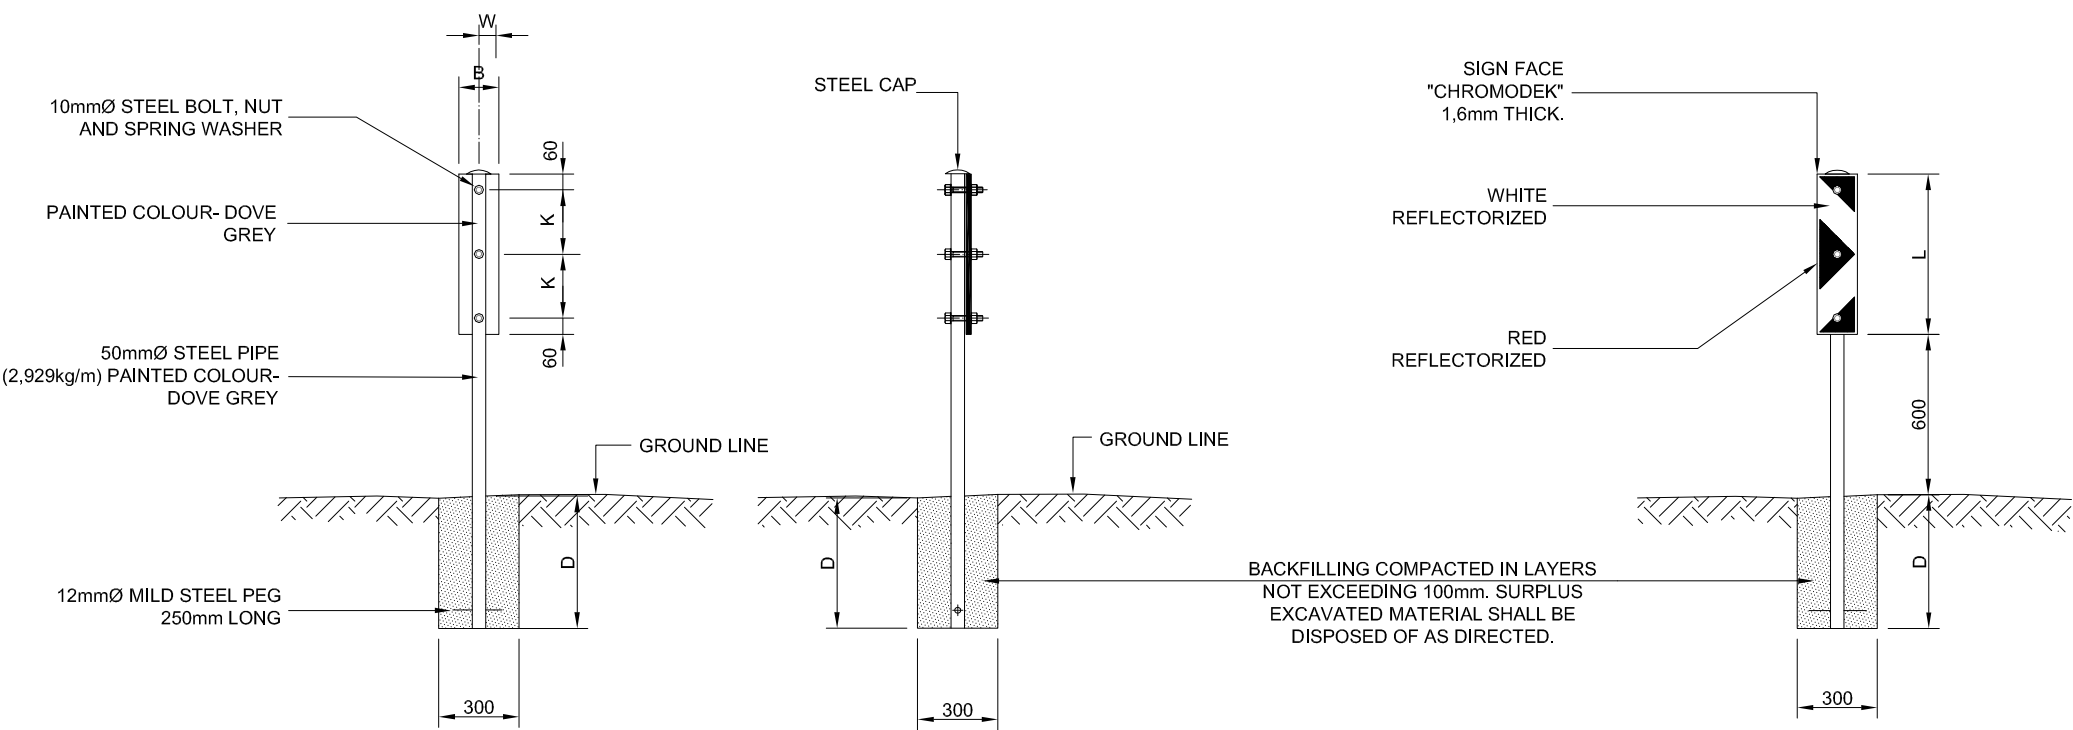


REAR ELEVATION

SIDE ELEVATION

FRONT ELEVATION


TYPE "A" AND "B" DANGER PLATES (AT BRIDGES AND CULVERTS)

SCALE 1:20

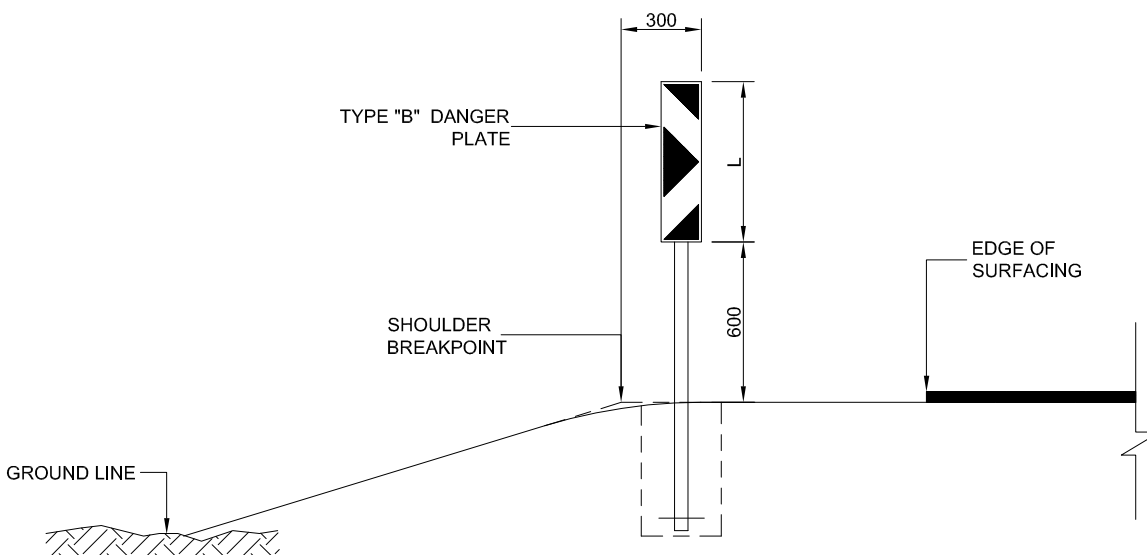


SECTION SHOWING POSITION OF
TYPE "B" DANGER PLATES AT CULVERTS


SCALE 1:20

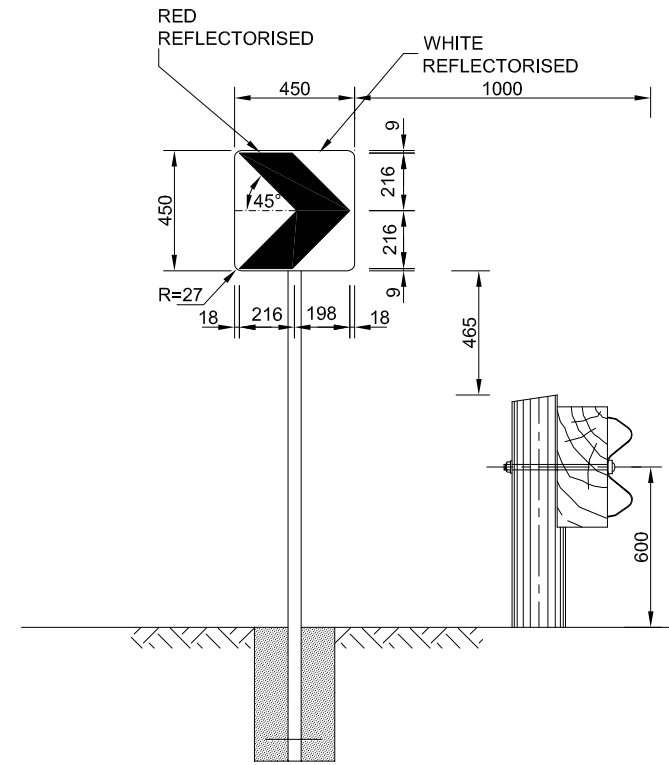

FRONT ELEVATION
with GUARDRIL

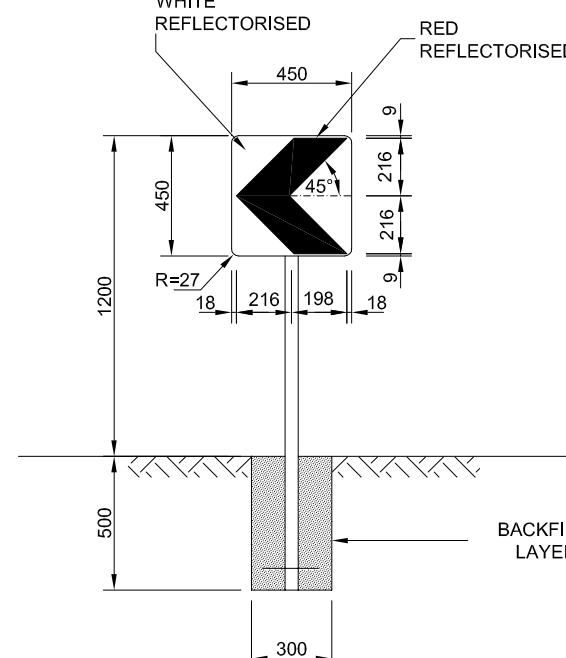

FRONT ELEVATION
without GUARDRIL

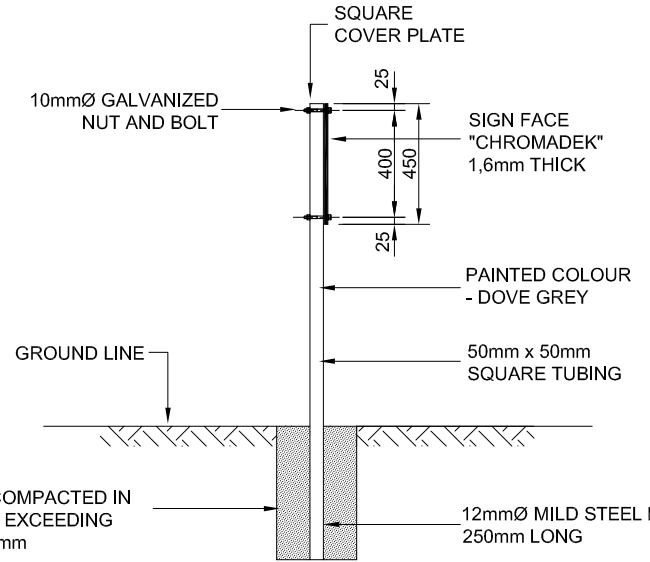

SIDE ELEVATION

TYPE "C" DANGER PLATES (AT HORIZONTAL CURVES)

SCALE 1:20

NOTES:

DANGER PLATES:

1. THE COLOURS AND SHADES SHALL CONFORM TO THE COLOURS AND SHADES SPECIFIED IN CKS 193 AND SHOWN IN CKS 279.
2. THE PREPARATION OF SURFACES AND PAINTING SHALL BE CARRIED OUT AS SPECIFIED IN SECTION 8400 OF THE STANDARD SPECIFICATIONS.

DIMENSIONS FOR DANGER PLATES (TYPE "A" AND "B")

	TYPE	L	B	D	W	K
AT BRIDGES	A	1200	300	700	150	540
AT CULVERTS	B	800	200	500	100	240

1m 0m 1m 2m 3m 4m 5m 6m 7m 8m 9m 10m 11m 12m 13m 14m
ORIGINAL SCALE : 1 : 100

COPYRIGHT RESERVED

ON RECEIPT OF REVISED DRAWING, DESTROY PREVIOUS DRAWING

NOTES

ISSUED FOR TENDER

LEGEND

CLIENT:



MBOMBELA LOCAL MUNICIPALITY

HEAD OFFICE
P.O. BOX 48
MBOMBELA, 1201

TEL NO.: (013) 759 9111
FAX NO.: (013) 759 2070



REG. NO. 2011/068299/23

PO BOX 237
BARBERTON
1300
TEL NO: (013) 712 2027
ADMIN: admin@toba.co.za

PROJECT TITLE:

CONSTRUCTION OF
KAMADAKWA RING ROAD

DRAWING TITLE:

TYPICAL DETAILS OF DANGER
PLATES

DESIGNED:

P TSHABALALA

DRAWN:

R VAN ZYL

CHECKED:

F BURGER
PR. ENG. 2009/0094

SIGN:

SCALE:

FEBRUARY 2023

DRAWING NO:

NKP(p)432_RS05


REVISION:

DATE:


AS SHOWN

CONTRACT NO:


AS SHOWN

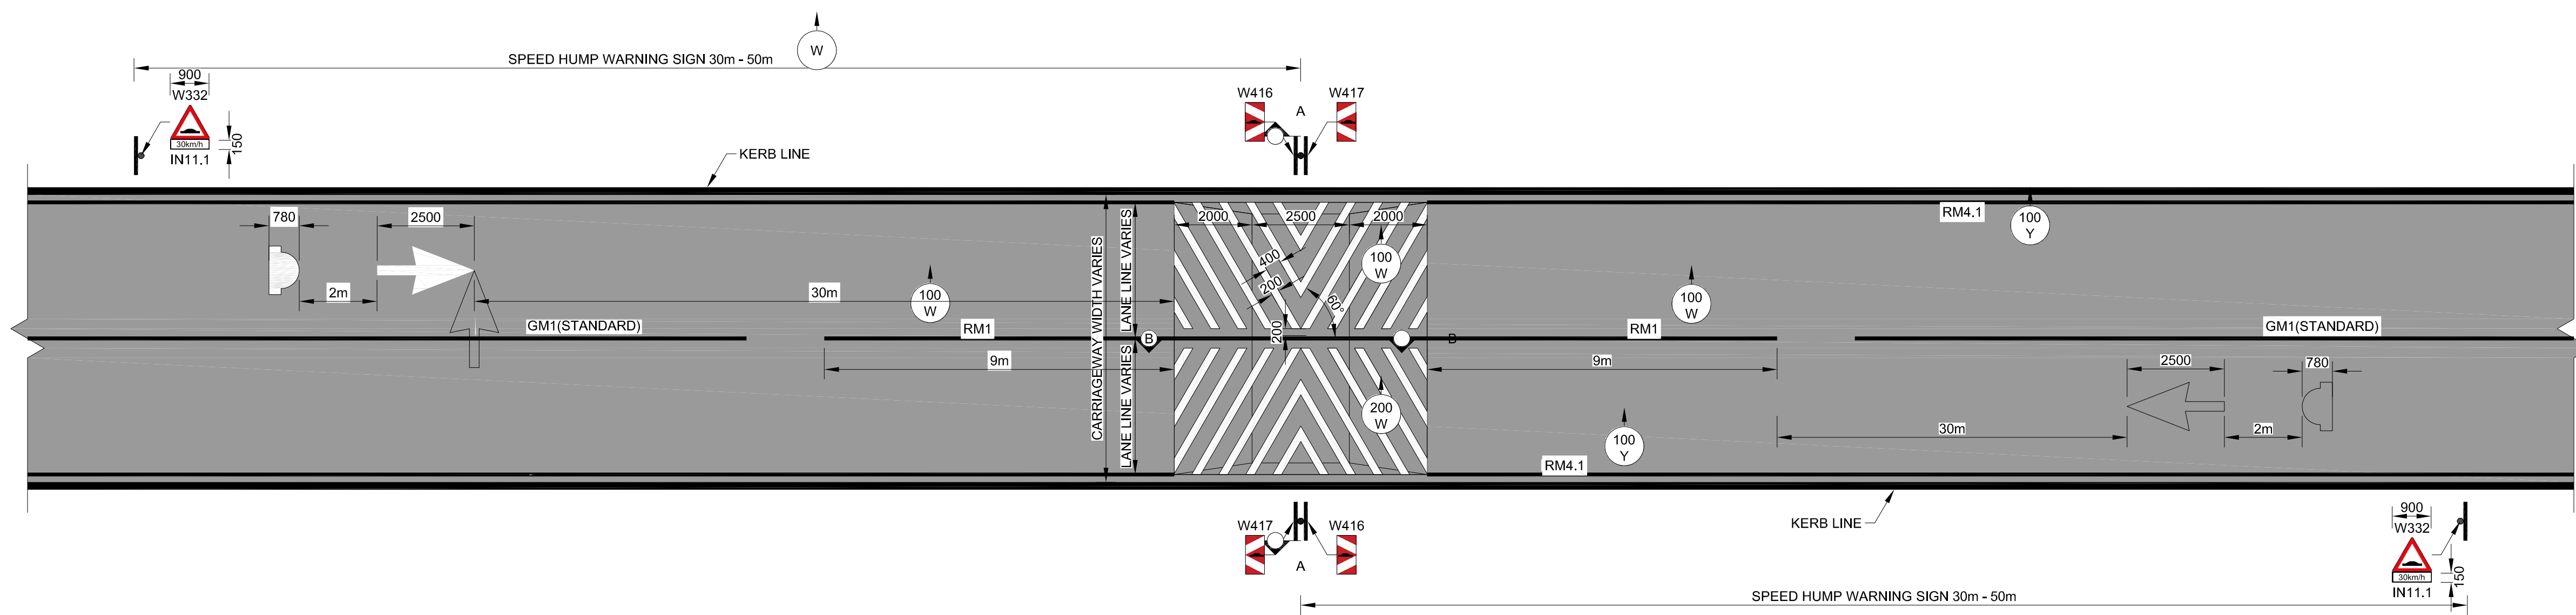

PLAN VIEW: WM10 SPEED HUMP
SCALE 1:100

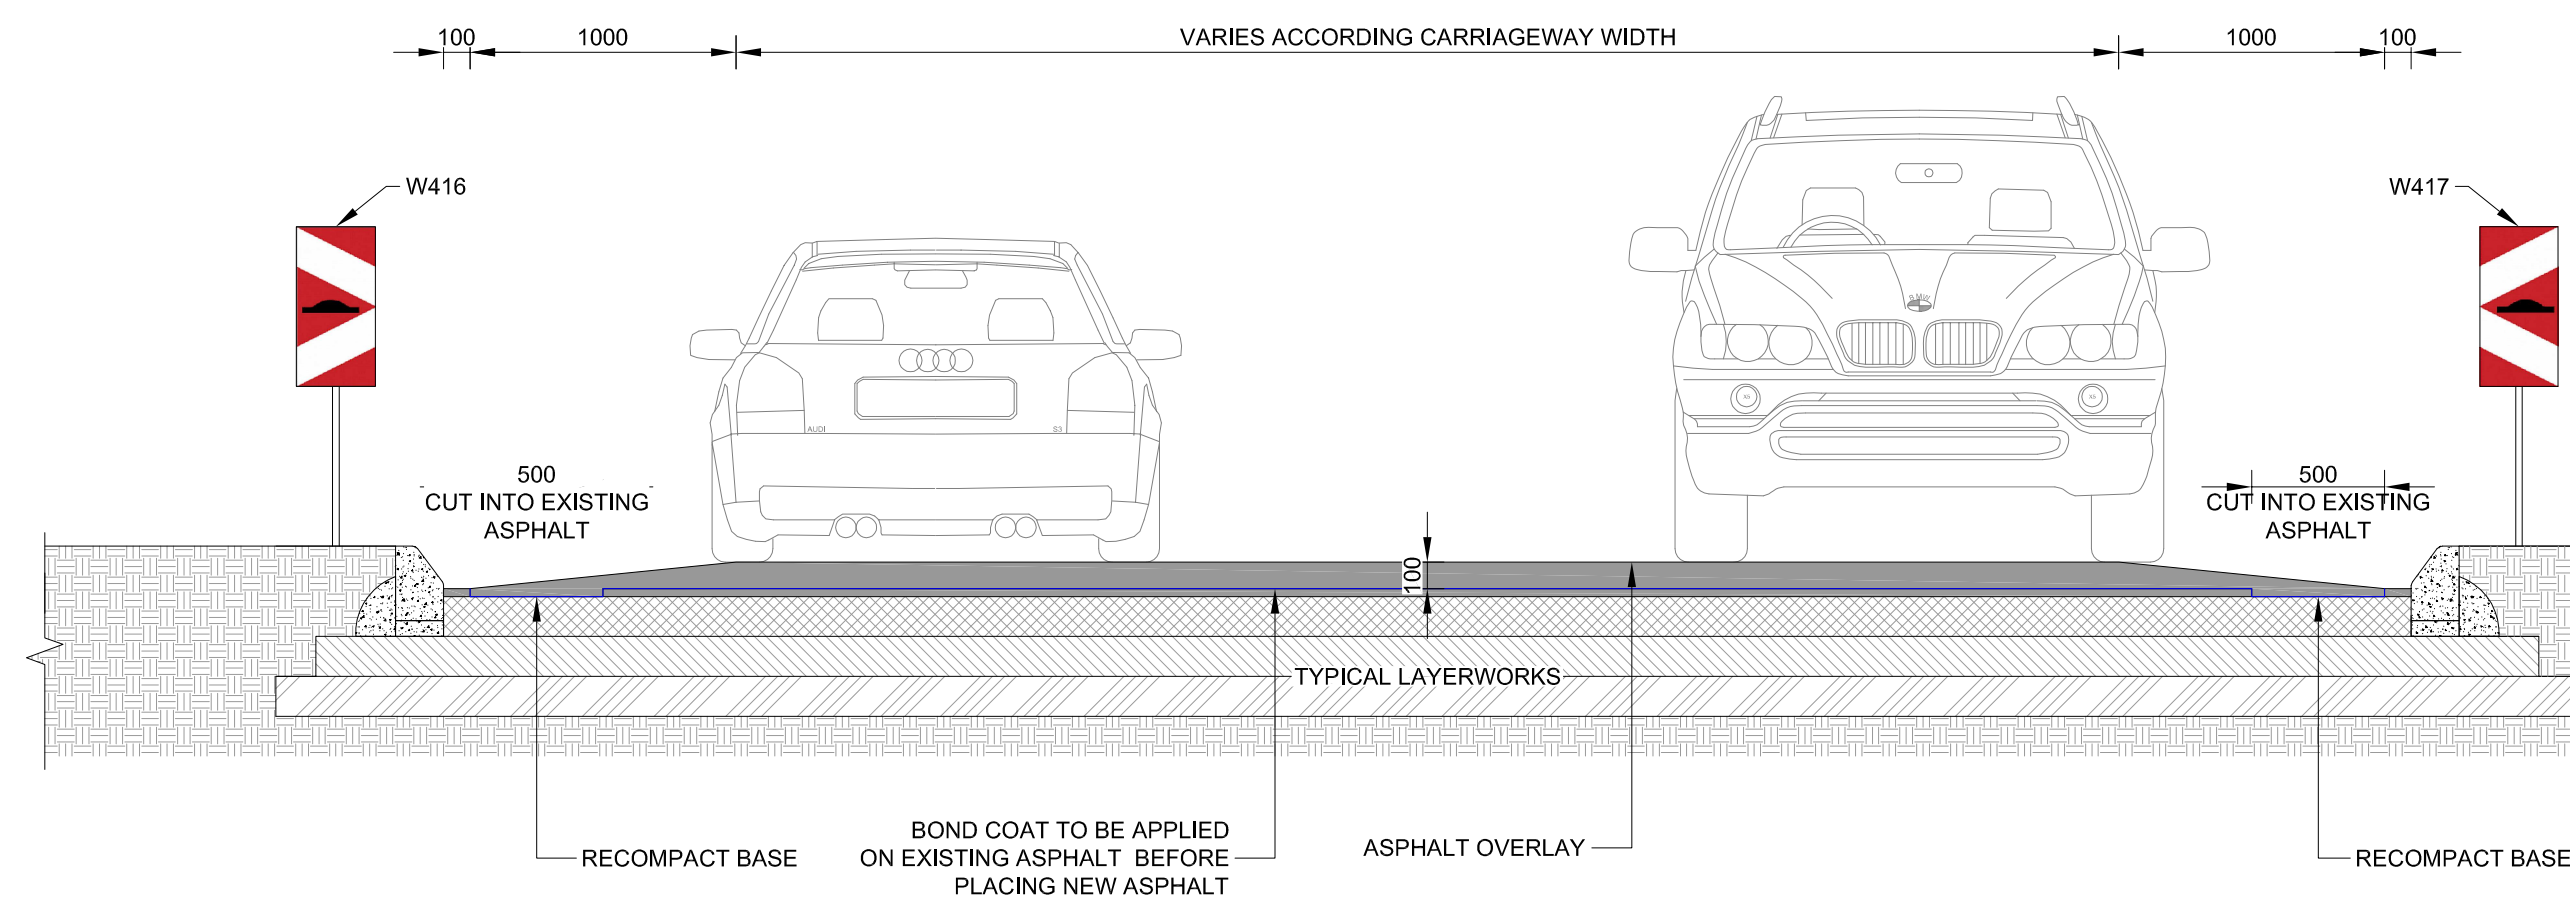

SECTION A-A
SCALE 1:25

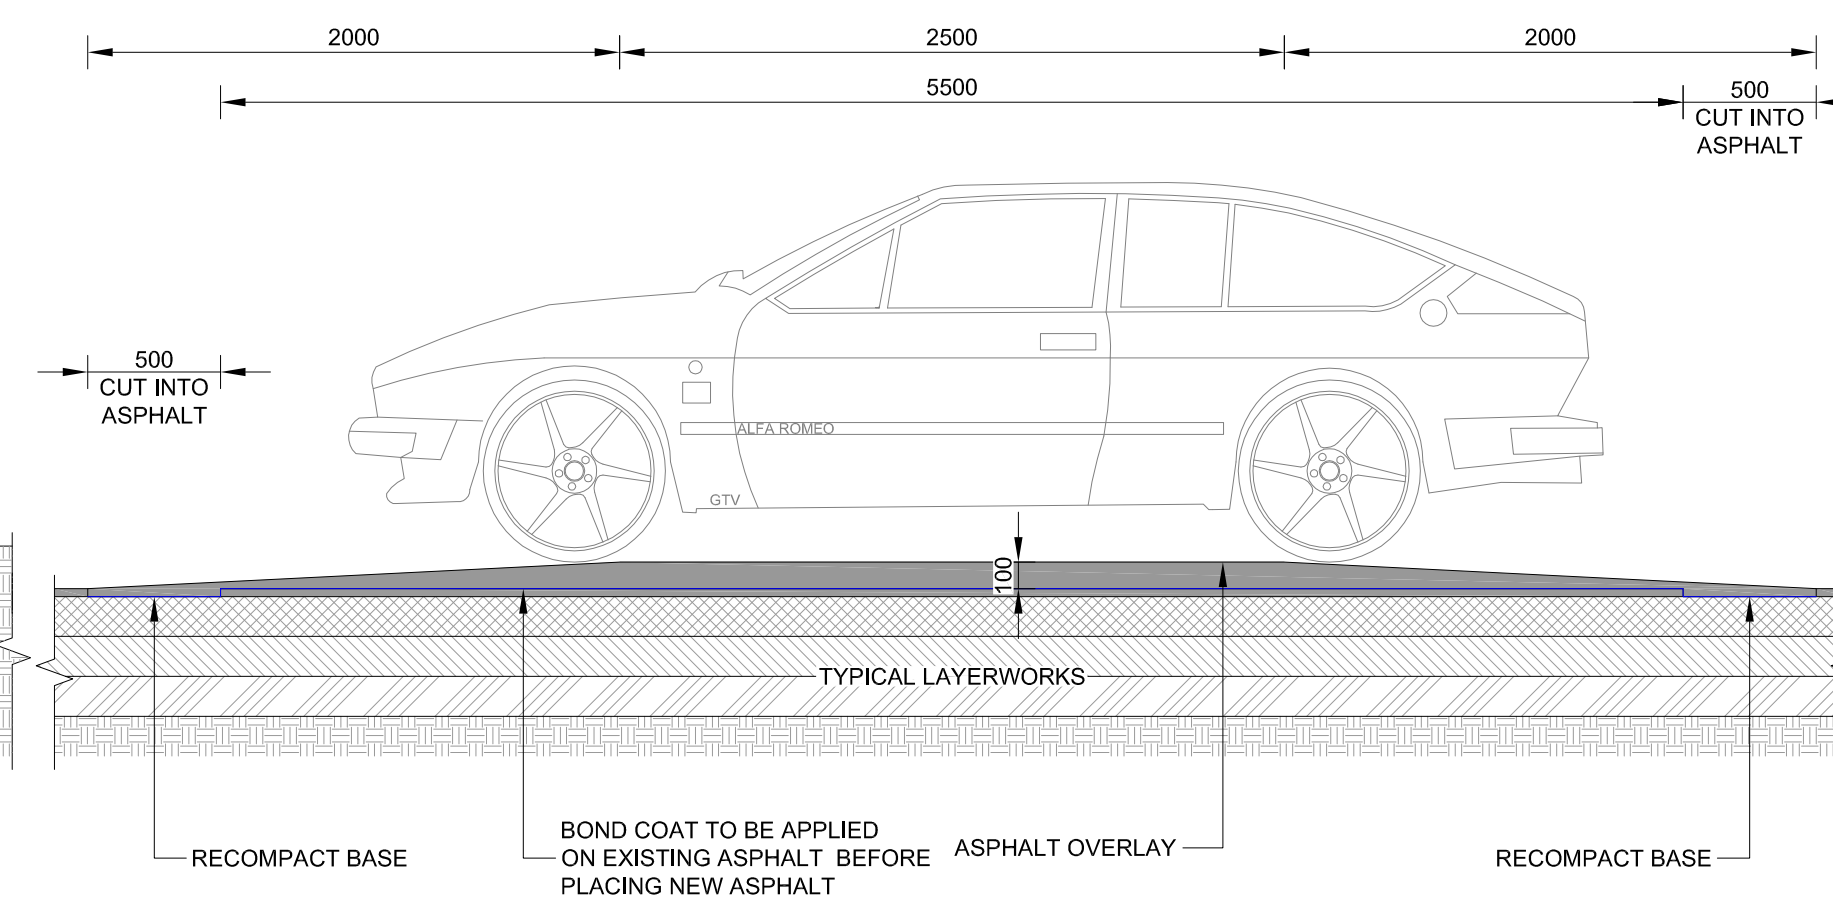

SECTION B-B
SCALE 1:25

ISSUED FOR TENDER

-DO NOT HESITATE TO ASK, IF IN DOUBT-

ON RECEIPT OF REVISED DRAWING, DESTROY PREVIOUS DRAWING

COPYRIGHT RESERVED

LEGEND

NOTES

CLIENT



MBOMBELA LOCAL
MUNICIPALITY

HEAD OFFICE

P.O.BOX 48

MBOMBELA. 1201

TEL NO.: (013) 759 9111

FAX NO.: (013) 759 2070



PO BOX 237
BARBERTON
1300

TEL NO: (013) 712 2927

ADMIN: admin@toba.co.za

REG. NO. 2011/069299/23

PROJECT TITLE:

CONSTRUCTION OF KAMADAKWA
RING ROAD

DRAWING TITLE:

TYPICAL SPEEDHUMP (30km/h)

DESIGNED:
MP TSHABALALA

DRAWN:
R BURGER

CHECKED:
F BURGER
PR.ENG. 20090094

SIGN:



SCALE:
N.T.S.

DATE:
FEBRUARY 2023

DRAWING NO:
NKP(p)432_SH01

CONTRACT NO:

REV.	DATE.	REVISION

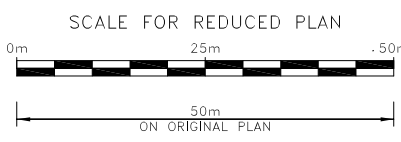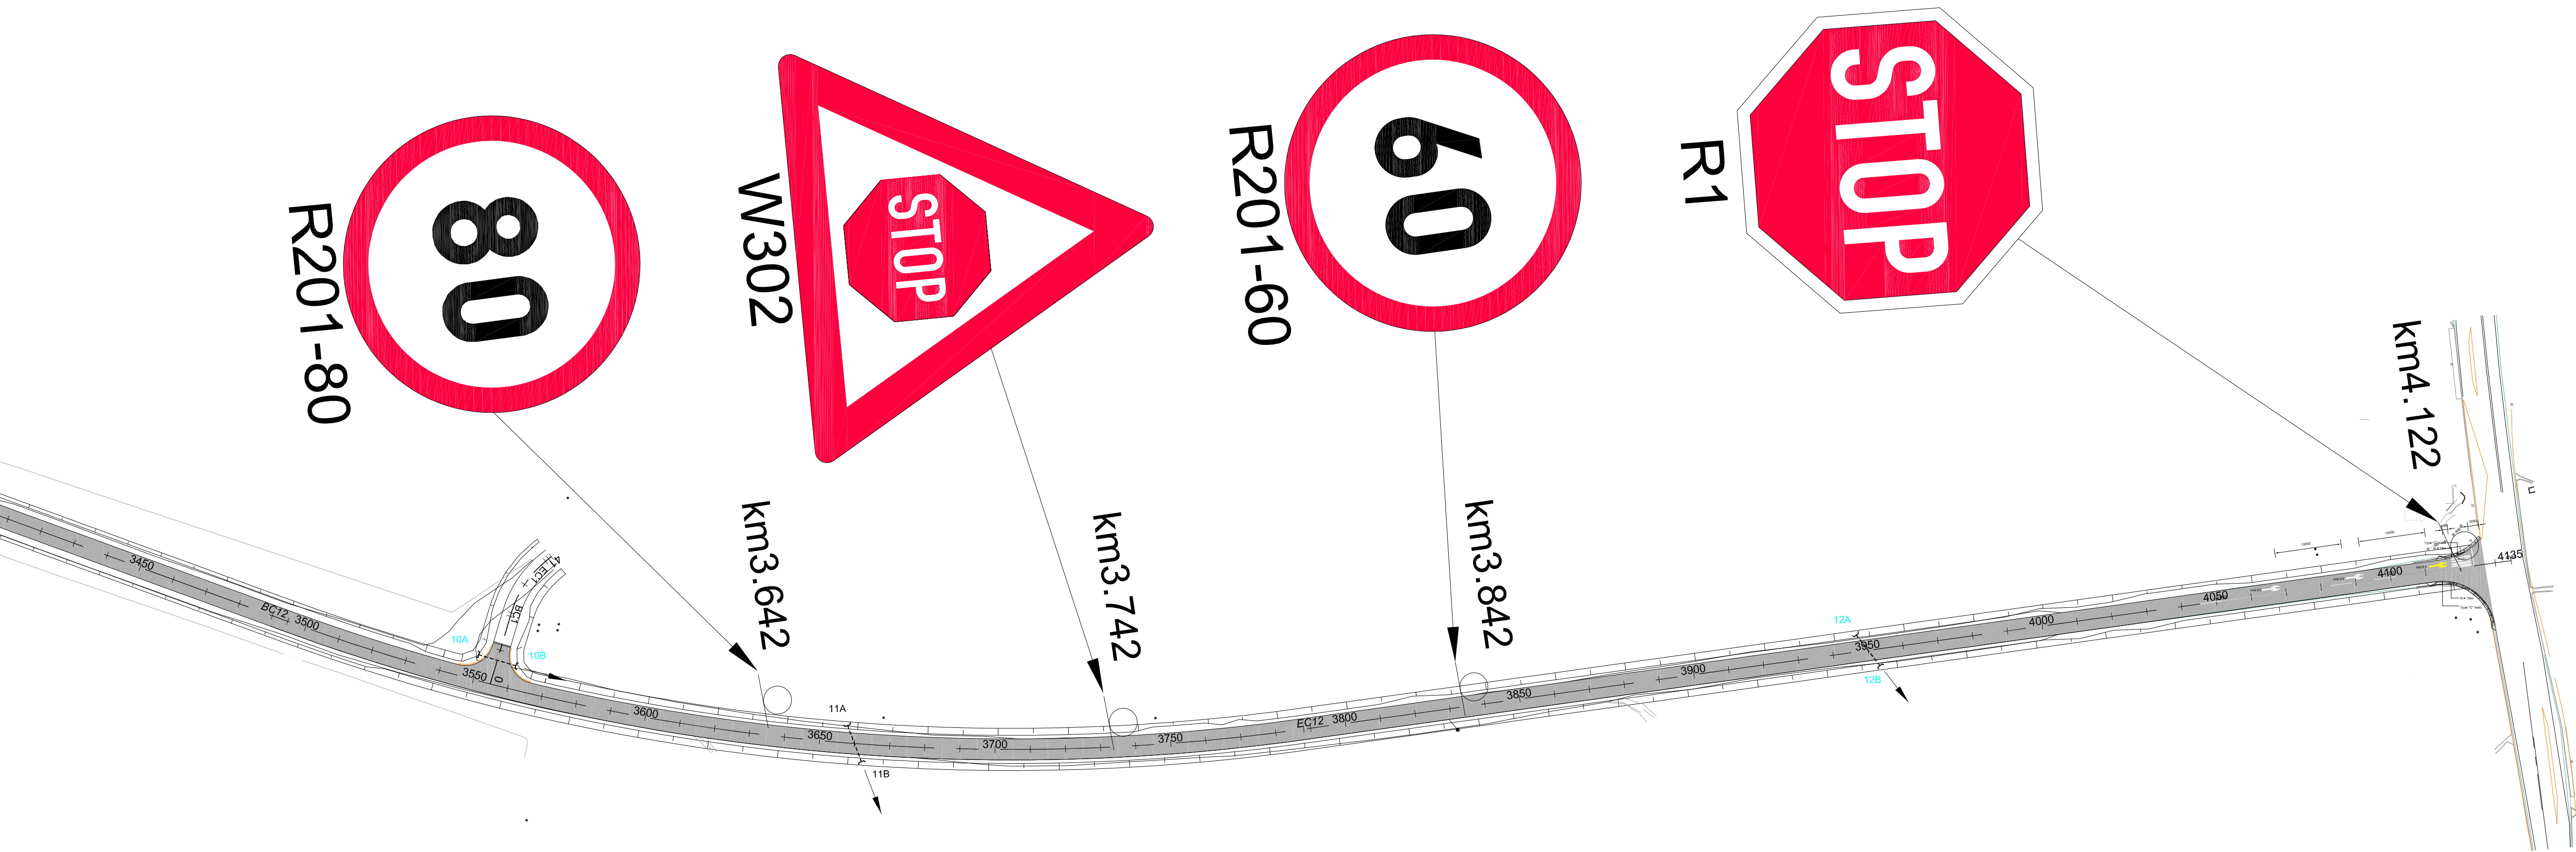

COPYRIGHT RESERVED

ON RECEIPT OF REVISED DRAWING, DESTROY PREVIOUS DRAWING

NOTES

ISSUED FOR TENDER

LEGEND

- CENTRELINE
- ROADEDGE
- ROADKERB
- FENCE
- STORMWATER DRAINAGE PIPE
- SIDE DRAIN
- SIDE WALK
- ELECTRICAL LINE

CLIENT:



MBOMBELA LOCAL MUNICIPALITY

HEAD OFFICE
P.O. BOX 48
MBOMBELA, 1201

TEL NO.: (013) 759 9111
FAX NO.: (013) 759 2070



REG. NO. 2011/06629923

PO BOX 237
BARBERTON
1300

TEL NO.: (013) 712 2927
EMAIL: admin@toba.co.za

PROJECT TITLE:

CONSTRUCTION OF
KAMADAKWA RING ROAD

DRAWING TITLE:

ROAD SIGNS AT KAMADAKWA - D236
T-JUNCTION

DESIGNED:

P TSHABALALA

DRAWN:

R VAN ZYL

CHECKED:

F BURGER
PR. ENG. 20090094

SIGN:

SCALE:

1:1000

DRAWING NO:

NKP(p)432_SR01


REVISION:

DATE:

FEBRUARY 2023

CONTRACT NO:

AS SHOWN

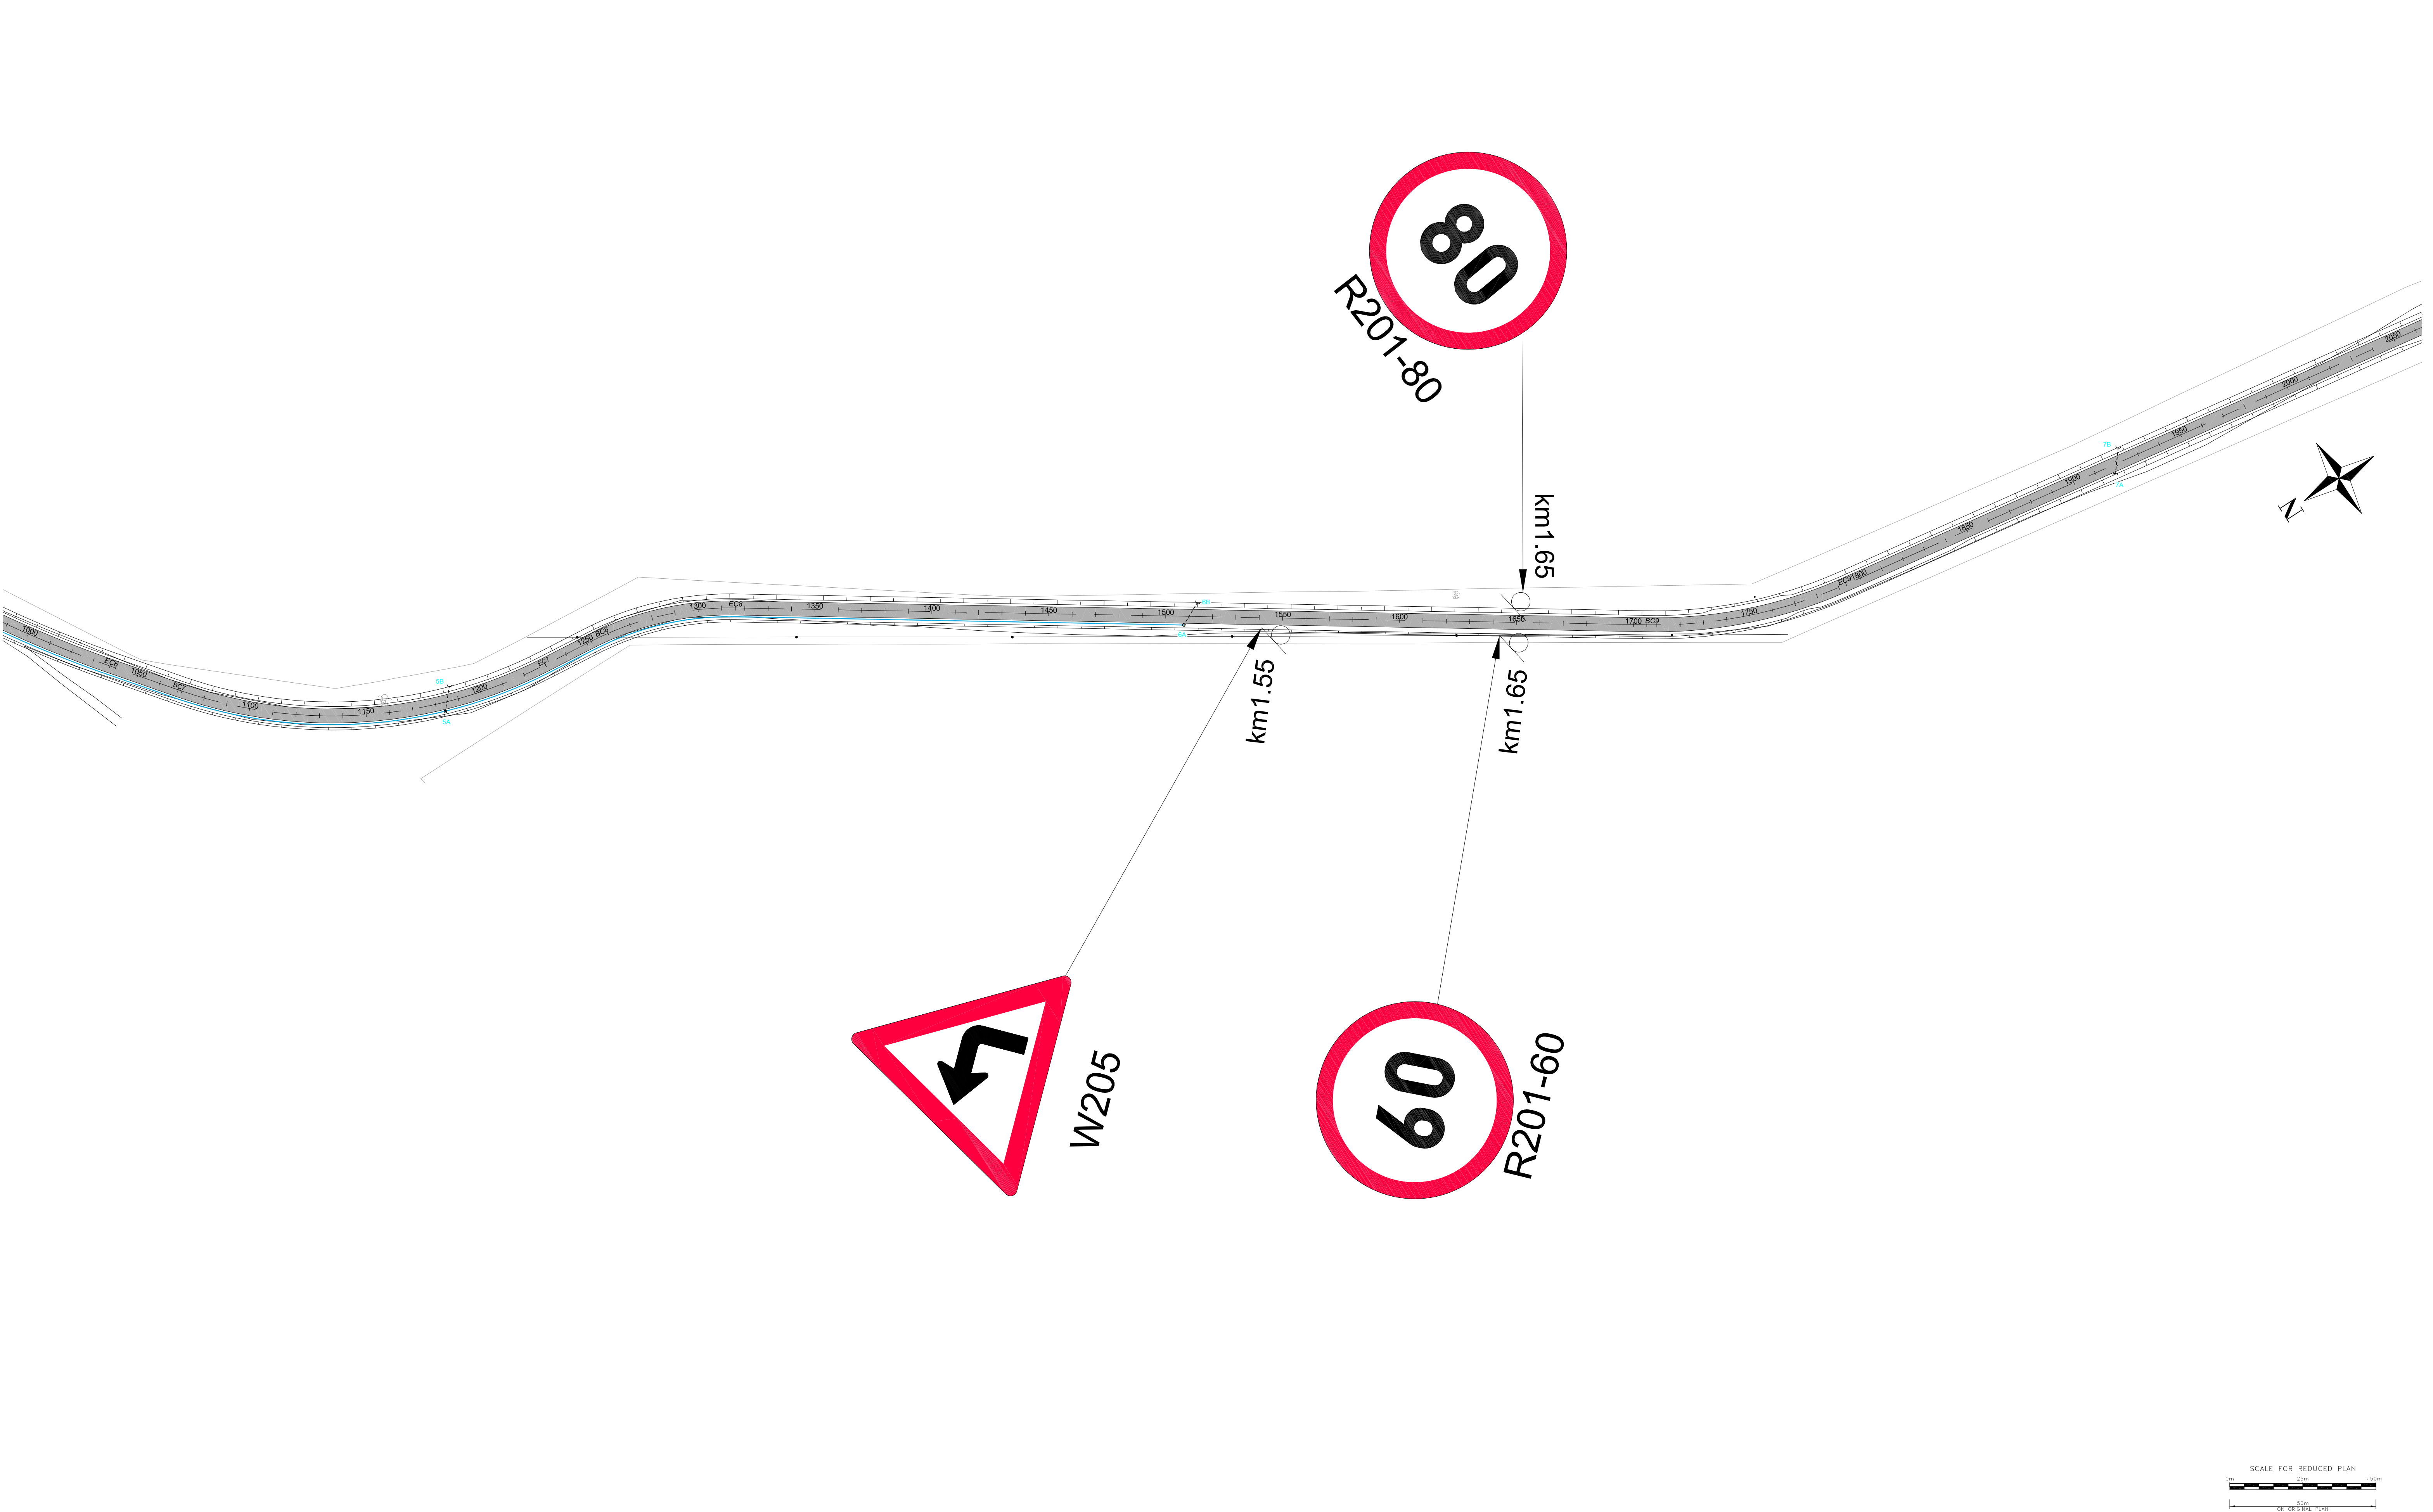

COPYRIGHT RESERVED

ON RECEIPT OF REVISED DRAWING, DESTROY PREVIOUS DRAWING

NOTES

ISSUED FOR TENDER

LEGEND

—

 CENTRELINE

—

 ROADEDGE

—

 ROADKERB

—

 FENCE

—

 STORMWATER DRAINAGE PIPE

—

 SIDE DRAIN

—

 SIDE WALK

—

 ELECTRICAL LINE

CULIENT:

CITY OF

MBOMBELA

THE ULTIMATE DESTINATION

MBOMBELA LOCAL MUNICIPALITY

HEAD OFFICE

P.O.BOX 48

MBOMBELA, 1201

TEL NO.: (013) 759 9111

FAX NO.: (013) 759 2070

toba

CONSULTING

CIVIL

STRUCTURAL

MANAGEMENT

PO BOX 237

BARBERTON

1300

TEL NO: (013) 712 2927

EMAIL: admin@toba.co.za

REG. NO. 2011/06629923

PROJECT TITLE:

CONSTRUCTION OF KAMADAKWA RING ROAD

DRAWING TITLE:

ROAD SIGNS AT 130m CURVE

DESIGNED:

P TSHABALALA

DRAWN:

R VAN ZYL

CHECKED:

F BURGER
PR.ENG. 200900094

SIGN:


SCALE: 1:1000

DATE: FEBRUARY 2023

DRAWING NO: NKP(p)432_SR02


CONTRACT NO: AS SHOWN

REVISION:

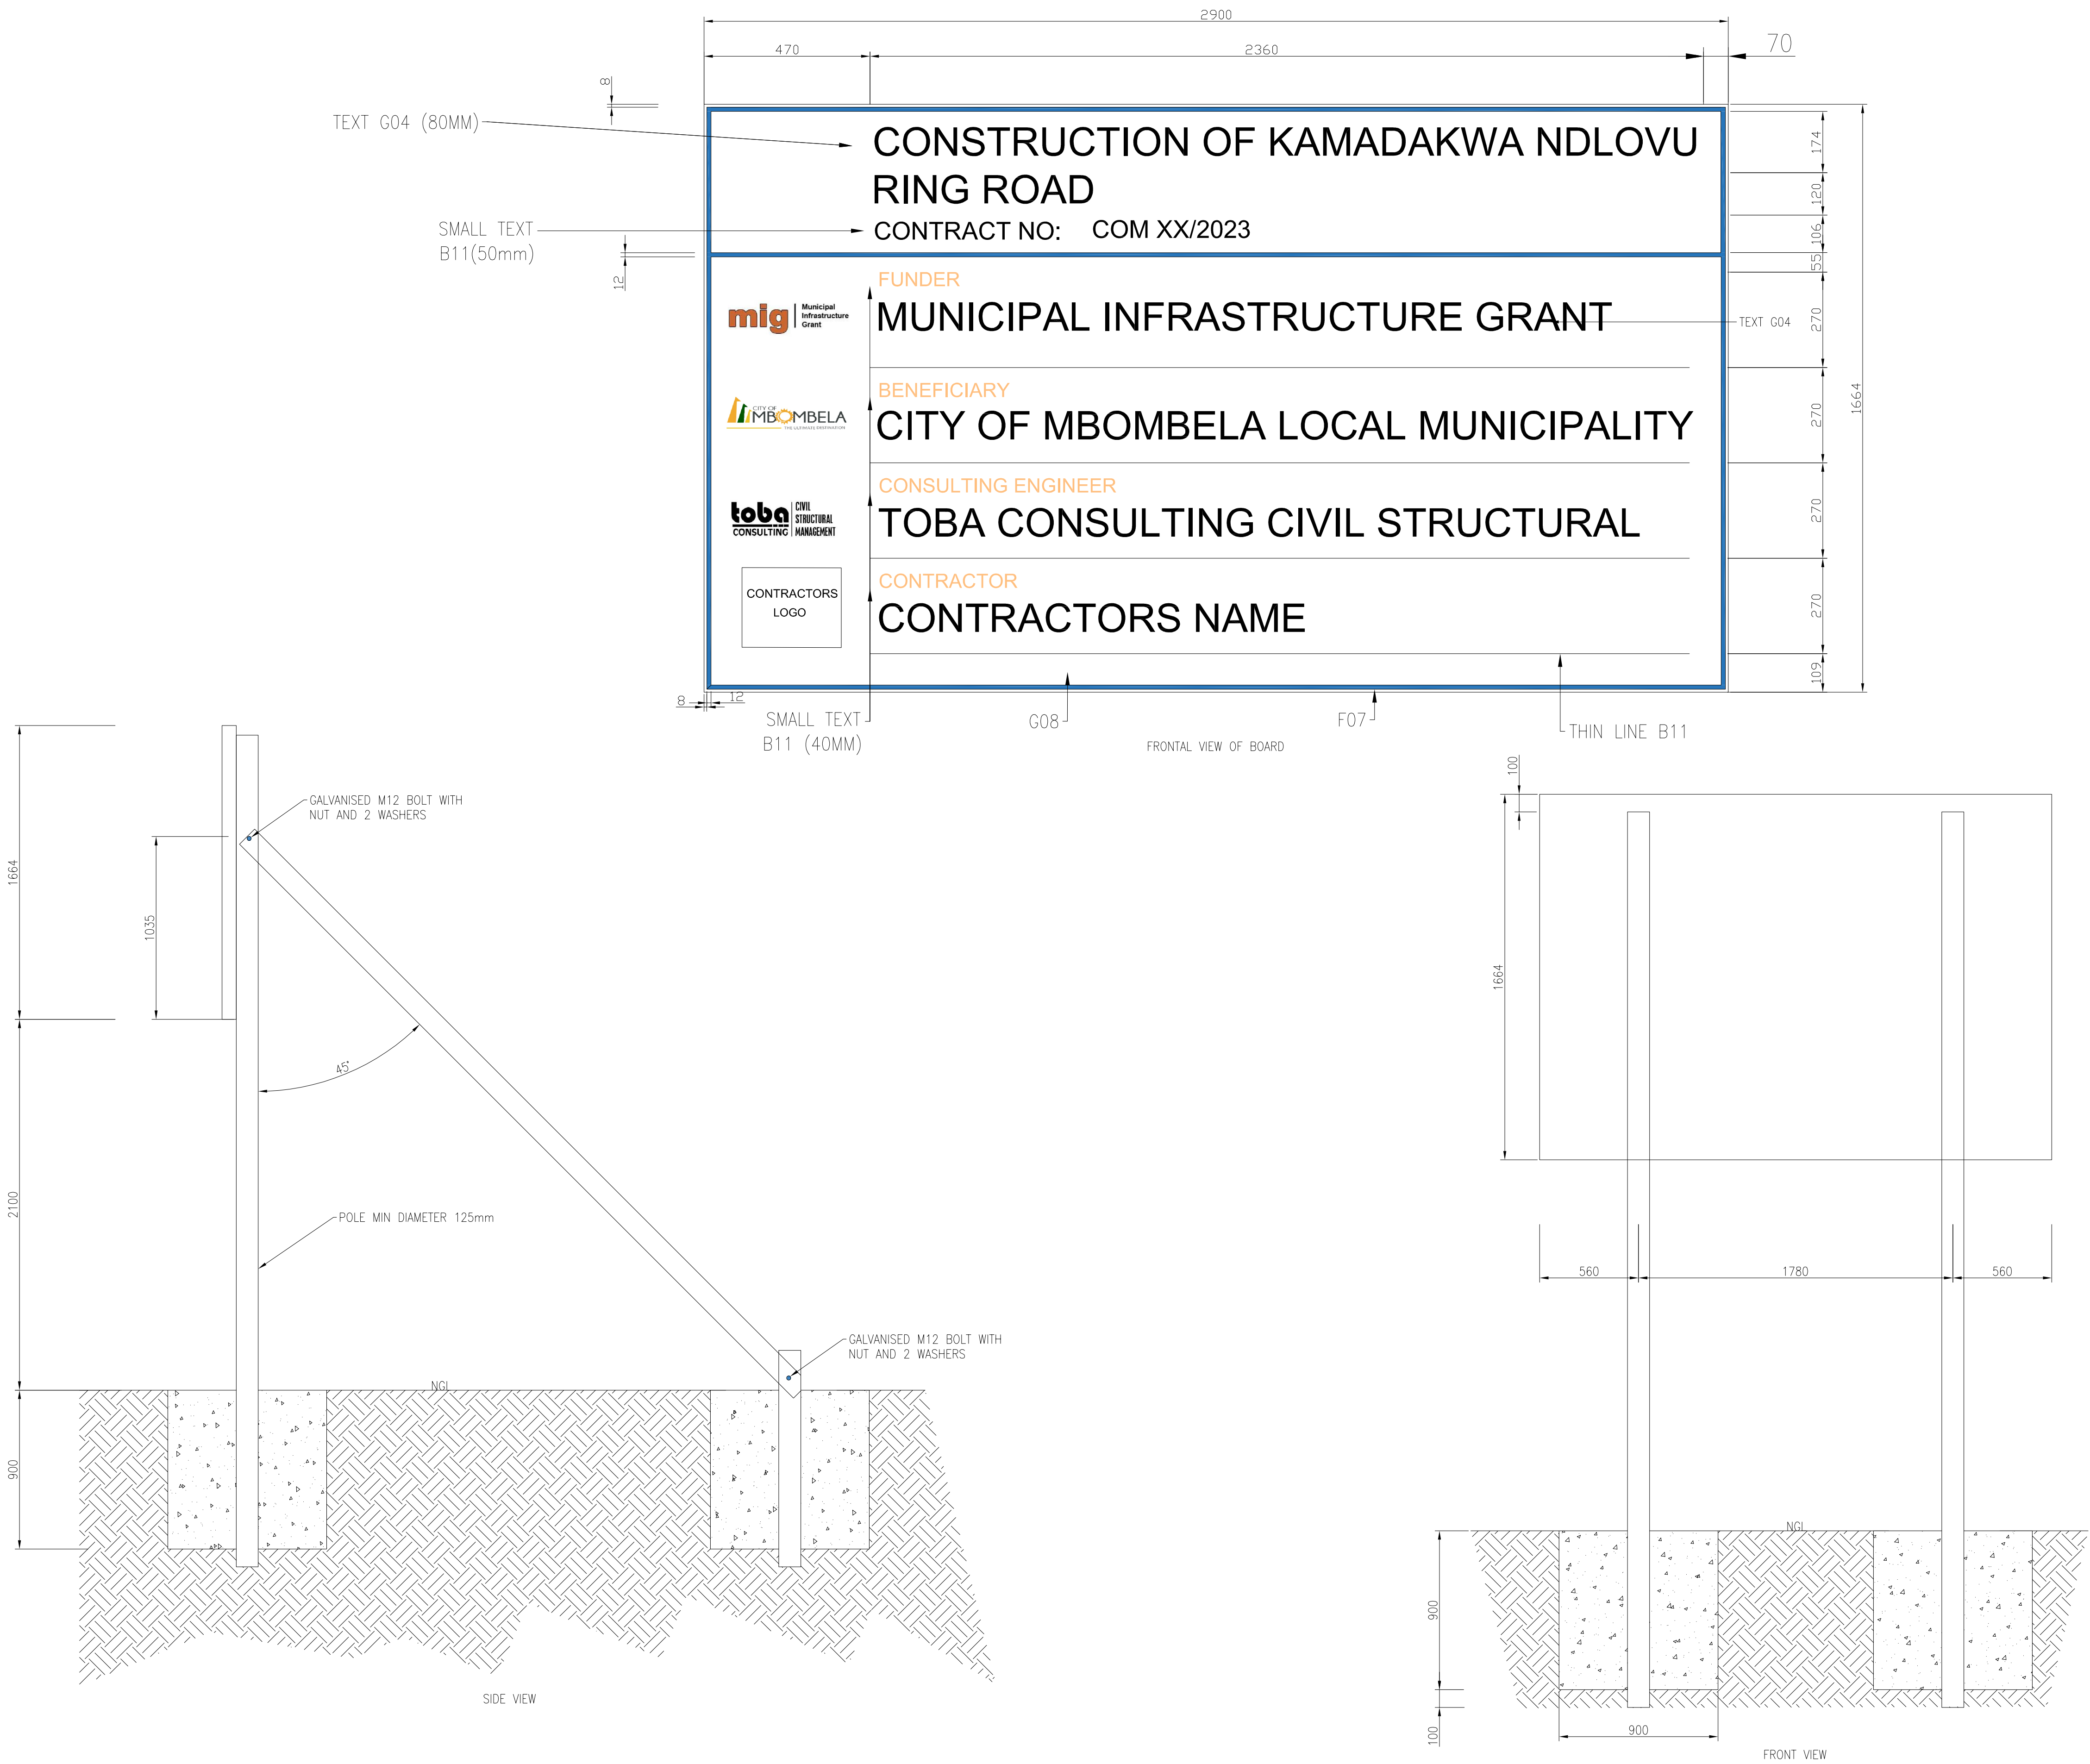


-DO NOT HESITATE TO ASK, IF IN DOUBT-	
ON RECEIPT OF REVISED DRAWING, DESTROY PREVIOUS DRAWING	
COPYRIGHT RESERVED	
NOTES:	
ISSUED FOR TENDER	
CLIENT	MBOMBELA LOCAL MUNICIPALITY
	HEAD OFFICE P.O.BOX 48 MBOMBELA. 1201 TEL NO.: (013) 759 9111 FAX NO.: (013) 759 2070
	CIVIL STRUCTURAL MANAGEMENT PO BOX 237 BARBERTON 1300 TEL NO: (013) 712 2927 EMAIL: admin@toba.co.za REG. NO. 2011/069299/23
PROJECT TITLE: CONSTRUCTION OF KAMADAKWA RING ROAD	
DRAWING TITLE: TYPICAL CONSTRUCTION BOARD	
DESIGNED: MP TSHABALALA	CHECKED: F BURGER PR.ENG. 20090094
DRAWN: R BURGER	SIGN:
SCALE: AS INDICATED	DATE: FEBRUARY 2023
DRAWING NO: NKP(p)432_TCB-01	CONTRACT NO: -----
REV. DATE.	REVISION

WARNING SIGNS

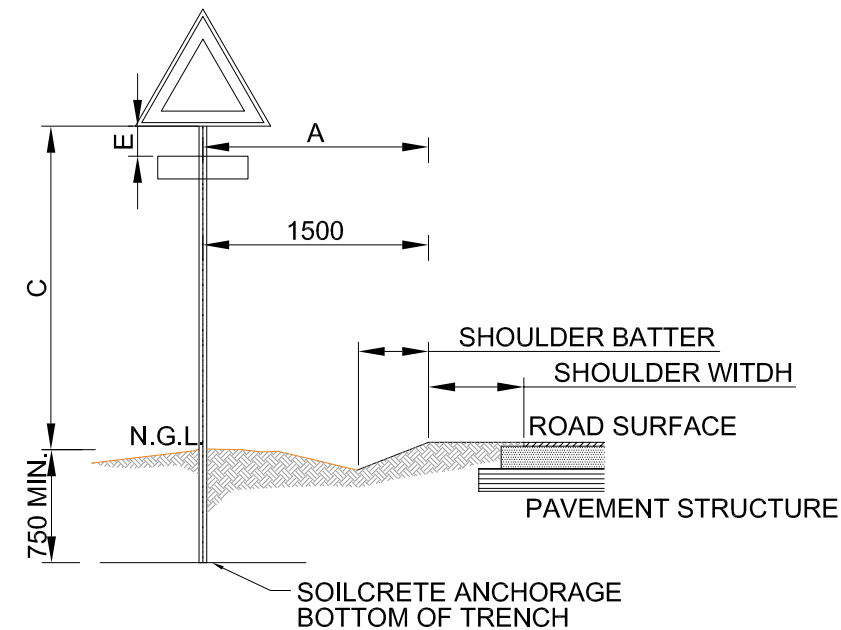


SHOULDER WITH NO KERBS
SCALE 1:50

REGULATING SIGNS

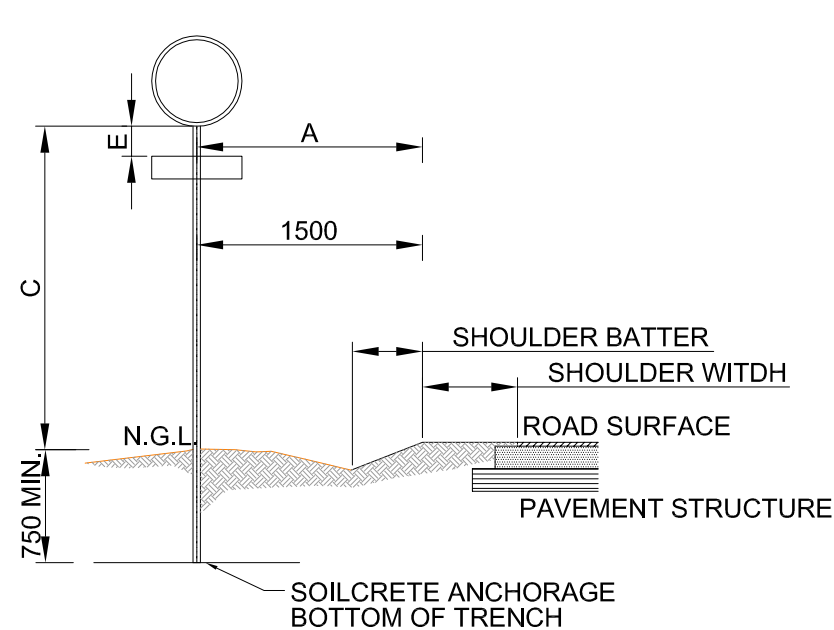


SHOULDER WITH NO KERBS
SCALE 1:50

WARNING/ SIGNS

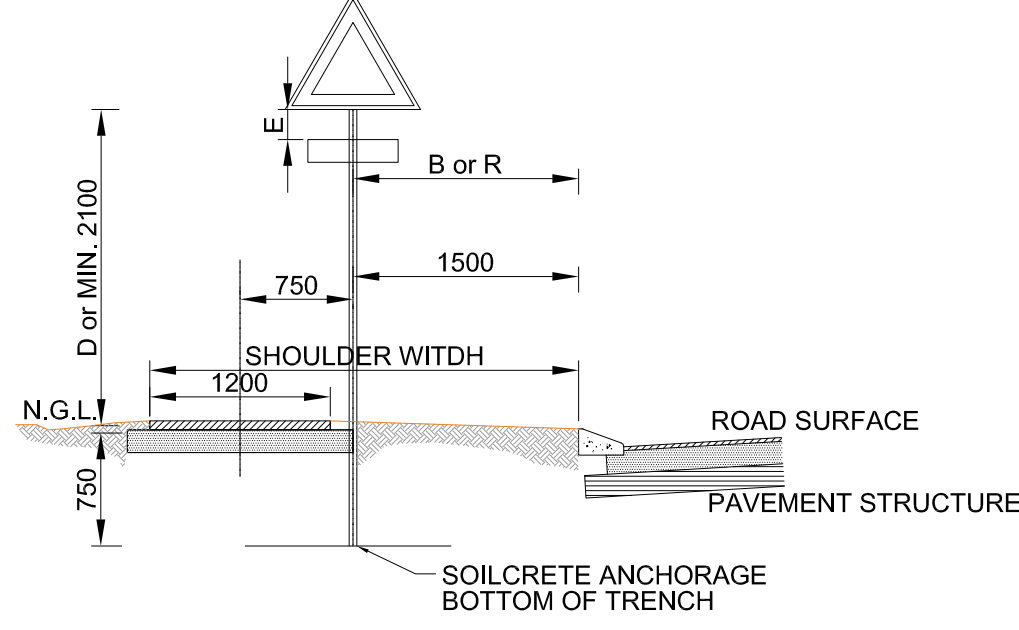


WITH KERBS & SIDEWALK
SCALE 1:50

REGULATING SIGNS

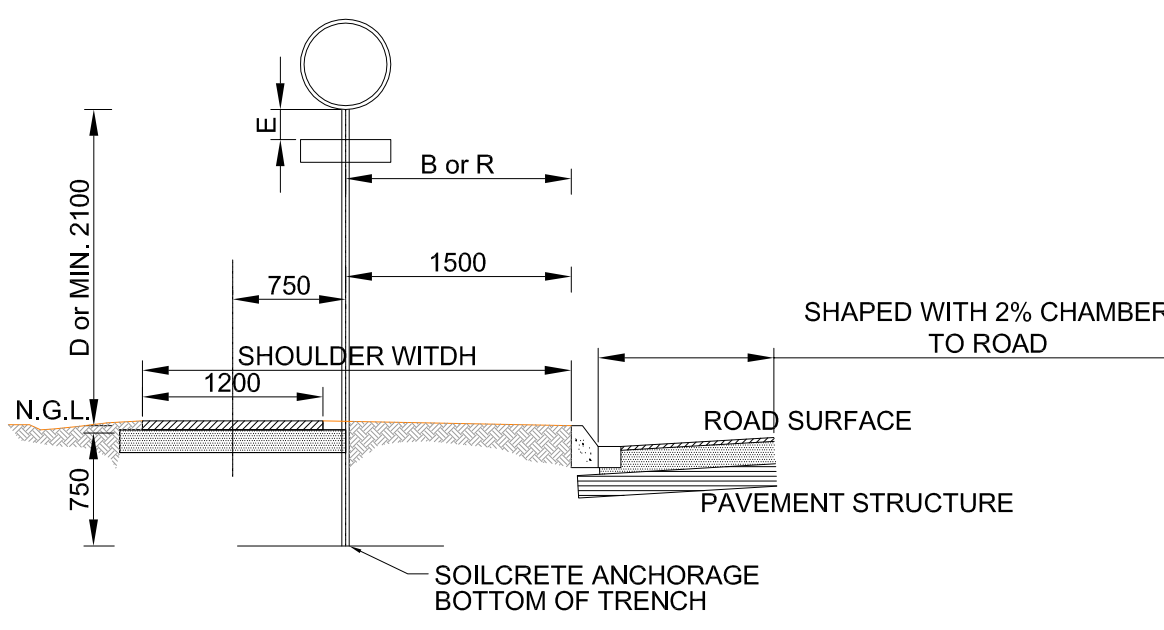


WITH KERBS & SIDEWALK
SCALE 1:50

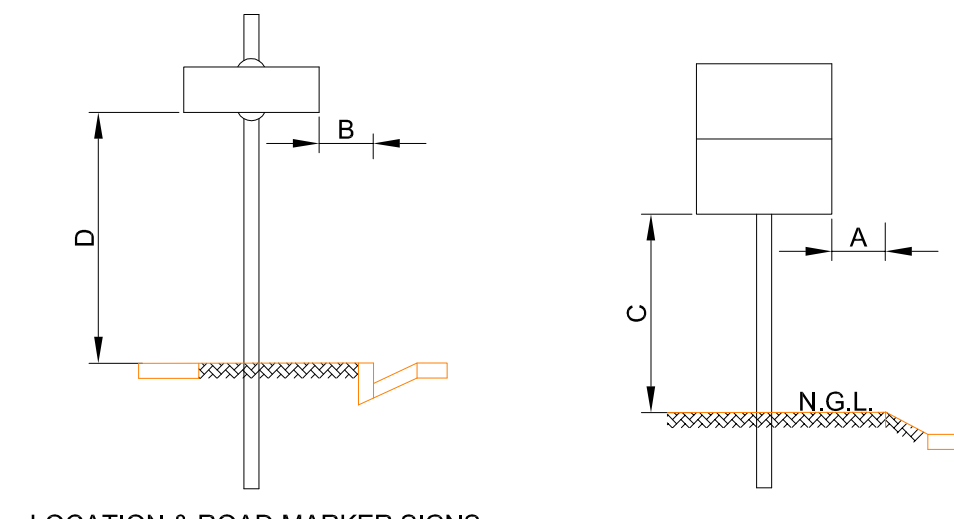


LOCATION & ROAD MARKER SIGNS
SMALL TO MEDIUM SIZED GUIDANCE & INFORMATION SIGNS
N.T.S.


LATERAL & VERTICAL SIGN PLACEMENT DIMENSIONS				
DIMENSION	MINIMUM (mm)	PREFERRED (mm)	MAXIMUM (mm)	REMARKS
A	1200	1500	2000	SEE NOTE (8)
B	500	750	-	SEE "R" & NOTE (9)
C	600	2100	2500	SEE NOTE (10)
D	2100	2500	3000	SEE NOTE (11)
E	0	0	200	SEE CHAPTER 3
F	600	1200	2000	
G	800	1200	1600	
H	-	-	6000	SEE NOTE (12)
J	2000	4000	-	SEE NOTE (13)
K	1600	2000	2400	SEE NOTE(12)&(14)
L	750	-	-	
M	5200	5700	6200	
N	1000	1500	-	SEE "R" & NOTE (9)
P	50	1000	-	
R	600	1500	-	SEE "B", "N" & NOTE(8)
T	1800	-	4200	SEE NOTE (15)

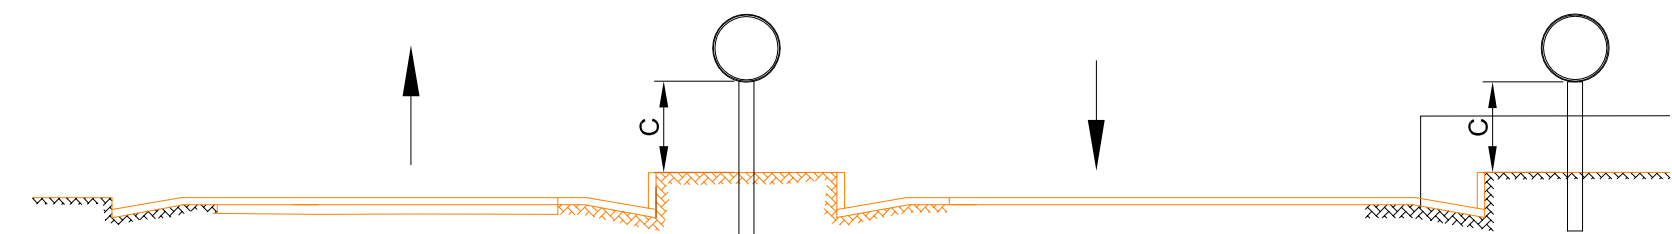

MEDIAN ISLAND OR BELLMOUTH
REGULATORY AND WARNING SIGNS
N.T.S.

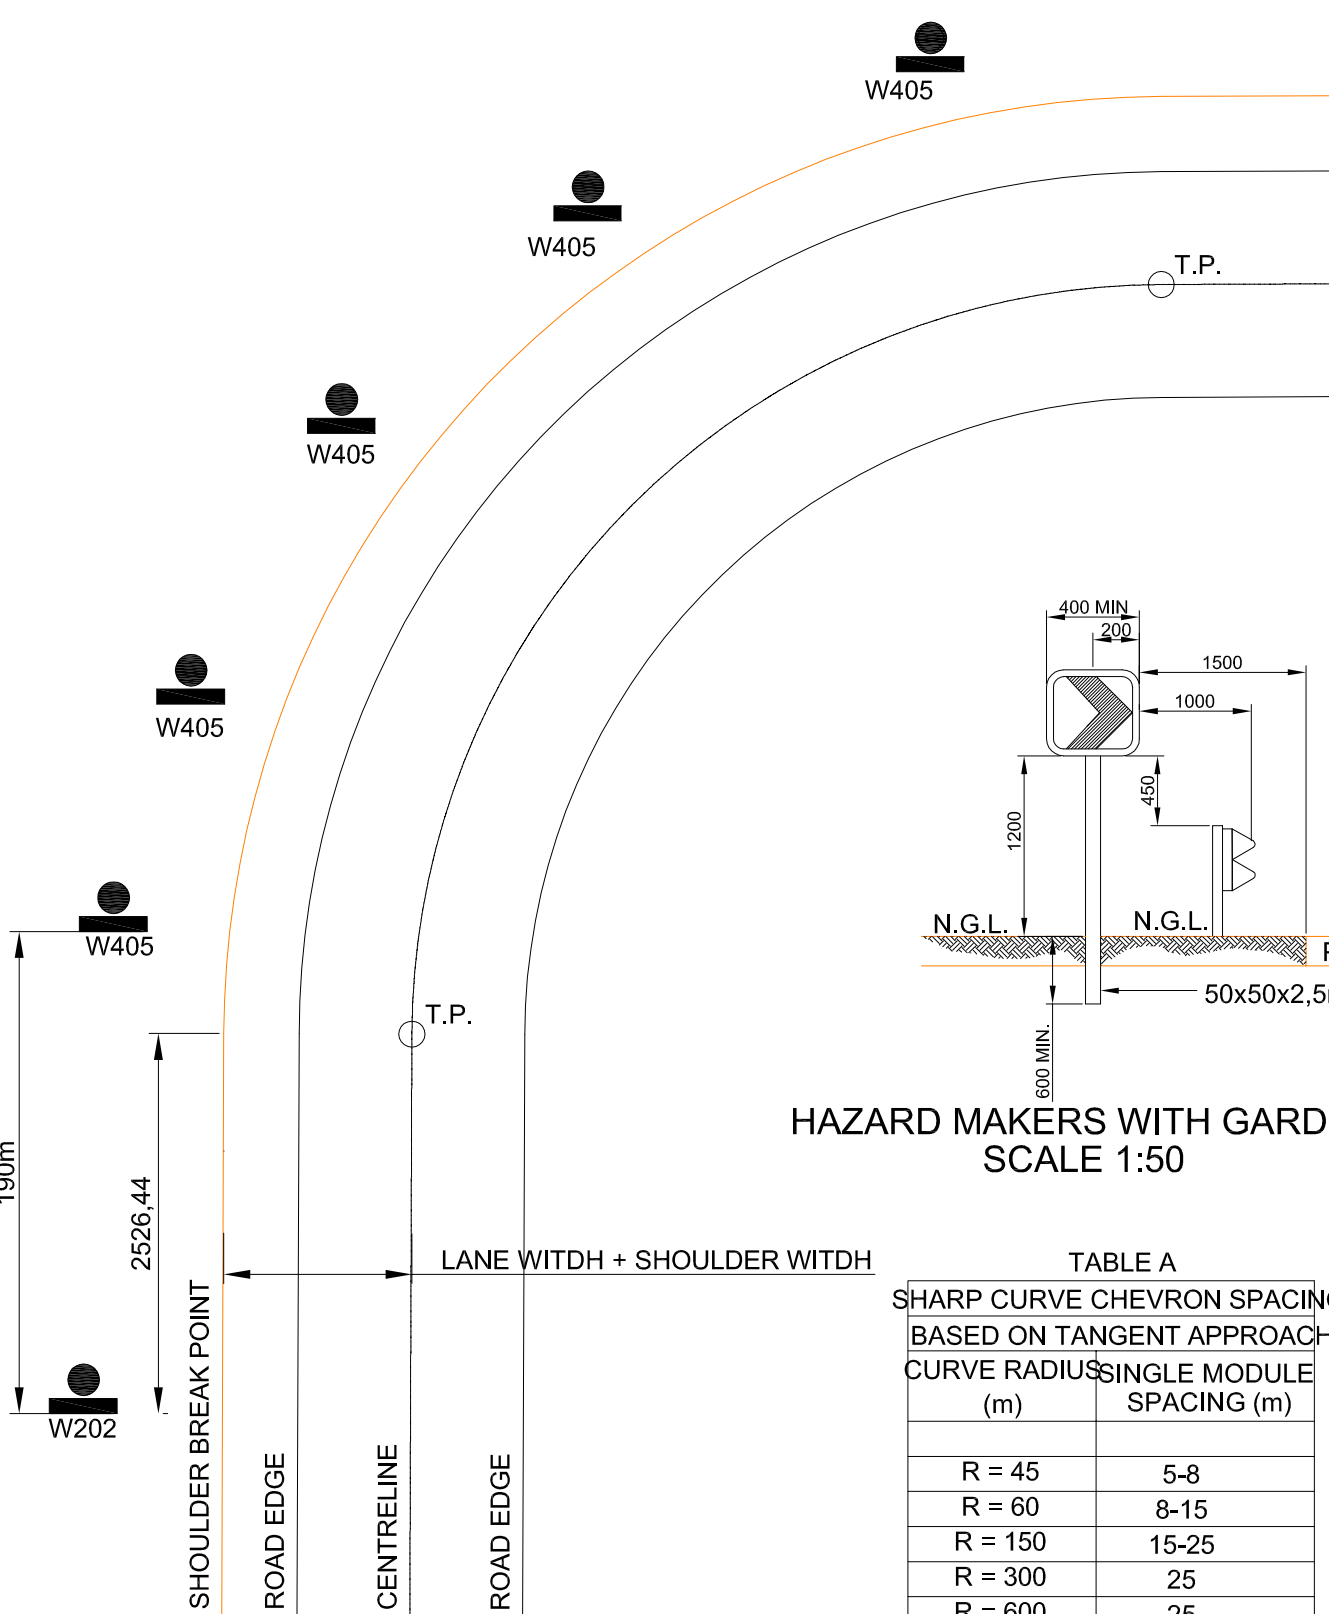

PLACEMENT OF HAZARD MARKERS ON SHARP TURNS
SCALE 1:50

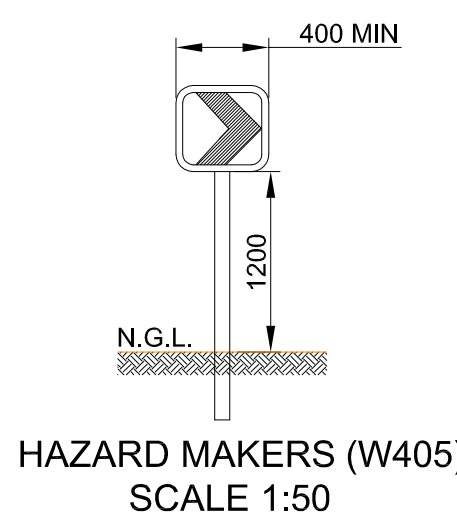

HAZARD MAKERS (W405)
SCALE 1:50

HAZARD MAKERS WITH GARDRAILS
SCALE 1:50

TABLE A SHARP CURVE CHEVRON SPACING BASED ON TANGENT APPROACH CURVE RADIUS	
(m)	SINGLE MODULE SPACING (m)
R = 45	5-8
R = 60	8-15
R = 150	15-25
R = 300	25
R = 600	25


NOTES:

- 1) THE INNER EDGE OF THE HAZARD PLATE SHALL BE 300mm FROM THE SHOULDER BREAKPOINT.
- 2) WHERE W<2.0m ONLY ONE DOUBLE-SIDED HAZARD PLATE SHALL BE PROVIDED PER DIRECTION, SITUATED ON THE UPSTREAM SIDE OF THE TRAFFIC FLOW. WHERE W>2.0m TWO SINGLE-SIDED HAZARD PLATES SHALL BE PROVIDED ON EITHER SIDE OF THE CULVERT.
- 3) W401 AND W402 SIGNS SHALL COMPLY WITH THE REGULATIONS TO THE ROAD TRAFFIC ACT, 1989 AND THE SA ROAD TRAFFIC SIGNS MANUAL, 1993.
- 4) FOR THE BRIDGE STRUCTURES, HAZARD PLATES WITH DIMENSIONS OF 1200mm X 300mm WILL BE USED.


NOTES:

- 1) THE MINIMUM SIZE OF DANGER PLATE SIGNS W401 & W402 IS 600mmx150mm & THE MAXIMUM SIZE 1200mmx300mm. THE MAXIMUM SIZE SHOULD BE USED ON ROADS WITH AN OPERATING SPEED OF 100km/h or MORE & AT ALL BRIDGE ABUTMENTS, PIERS OR PARAPETS NOT PROTECTED BY A GUARDRAIL.
- 2) A DANGER PLATE SIGN SHOULD NOT BE USED IF IT LIKELY TO REPRESENT A GREATER HAZARD THAN THE HAZARD IT IS INTENDED TO MARK e.g. CROSS-DRAIN/CULVERT ENDS.
- 3) ANY DIMENSION GIVEN IN RELATION TO QUARDRAILS PRESUME THESE ARE INSTALLED TO CORRECT SAFETY STANDARDS.
- 4) SHARP CURVE CHEVRON SIGNS W405 & W406 SHOULD ONLY BE DISPLAYED IN MINIMUM SETS OF THREE, EITHER AS A CONNECTED SET POINTING IN ONE DIRECTION, OR AS A SPACED SET (SEE SKETCH), ALSO POINTING IN ONE DIRECTION.
- 5) WHEN SHARP CURVE CHEVRON SIGNS ARE USED ON A LONG CURVE AT LEAST THREE SIGNS MUST ALWAYS BE VISIBLE THROUGH VERTICAL & HORIZONTAL CURVES. THIS REQUIREMENT OVERRIDES ANY SPACING RECOMMENDATIONS GIVEN IN TABLE 3.5. OF "SA ROAD TRAFFIC SIGNS MANUAL".
- 6) IN ORDER TO POSITION SHARP CURVE CHEVRONS TO BEST ADVANTAGE ON A LONG CURVE IT IS RECOMMENDED THAT THE FIRST SIGN TO BE POSITIONED SHOULD BE PLACED ON THE APPROXIMATE LINE OF SIGHT OF DRIVERS APPROACHING ON THE TANGENT TO THE CURVE. SUBSEQUENT SIGNS SHOULD THEN BE SPACED AT A DISTANCE "S", BACKWARDS & FORWARDS AROUND THE CURVE FROM THIS POINT (TABLE A). FOR THE PURPOSE OF SUCH AN EXERCISE THE ROAD CENTRE LINE CAN BE BETWEEN 1200mm & 1600mm.
- 7) TEMPORARY SHARP CURVE CHEVRON SIGNS MAY BE USED AS AN ALTERNATIVE TO DELINEATOR SIGNS FOR GREATER IMPACT, IN A SIMILAR MANNER, AT ROADWORKS SITES & DETOURS.
- 8) DIMENSION "A" IS MEASURED FROM THE SHOULDER BREAKPOINT.
- 9) IN AN URBAN ENVIRONMENT, WHERE SIGNS ARE COMMONLY LOCATED BEHIND A KERB, DIMENSION "B" IS SUITABLE FOR SMALL SIGNS. DIMENSION "R" IS MORE APPROPRIATE FOR LARGER SIGNS SUCH AS DIRECTION SIGNS. ON HIGHER SPEED URBAN OR PEDI-URBAN ROADS DIMENSION "N" MAY BE USED IN PREFERENCE TO "R" OR "B".


- 10) THE RANGE OF MOUNTING HEIGHTS BETWEEN 1500mm & 2000mm SHOULD BE AVOIDED FOR SINGLE POLE MOUNTED SIGNS (SEE DIMENSION "C"), BECAUSE THERE IS A SIGNIFICANT RISK THAT, ON IMPACT BY A MOTOR CAR, THE FAILURE OF A STEEL POLE MAY RESULT IN SUCH A SIGN PENETRATING THE CAR WINDSCREEN. FOR A LIMITED NUMBER OF APPLICATIONS CERTAIN REGULATORY & WARNING SIGNS MAY BE MOUNTED WITH A MINIMUM VERTICAL CLEARANCE OF AS LITTLE AS 300mm FROM N.G.L. SUCH SIGNS ARE COMMONLY LOCATED IN THE NOSE RADII, MEDIANS (FOR DUAL CARRIAGEWAYS) & TRAFFIC ISLANDS or TO DECRAMINATE A BELL MOUTH AT A JUNCTION.
- 11) DIMENSION "D" SHOULD BE USED IN ANY SITUATION WHERE PEDESTRIANS ARE LIKELY TO WALK IN CLOSE PROXIMITY TO A ROAD SIGN or THE SIGN SHOULD BE MOUNTED AT THE MINIMUM VALUE OF DIMENSION "C".
- 12) THE MAXIMUM VALUE GIVEN FOR DIMENSION "H" SHOULD BE CONSIDERED A GUIDELINE. IT IS NOT DESIRABLE TO EXCEED THIS VALUE DUE TO THE LIMITATIONS ON LIGHT FROM VEHICLE HEAD LAMPS REACHING THE TOP OF SUCH A SIGN. THIS VALUE ALLOWS FOR A SIGN 4800mm IN HEIGHT TO BE MOUNTED AT THE MINIMUM VALUE OF DIMENSION "K".
- 13) DIMENSION "I" PREFERRED FOR RURAL & HIGH SPEED URBAN ROADS. IN LOW SPEED URBAN ENVIRONMENT THE LOWER VALUES OF DIMENSION "R" MAY BE CONSIDERED.
- 14) THE MAXIMUM VALUE FOR DIMENSION "K" IS PREFERRED FOR FREEWAY DIRECTION SIGNS.
- 15) THE MINIMUM HEIGHT APPROPRIATE FOR AN OVERHEAD SIGN IN THE UPWARD POINTING ARROW SYSTEM IS [30"D]. A LETTER SIZE OF 420mm/300mm ["D" = 60mm] WILL THEREFORE RESULTS IN A MINIMUM SIGN HEIGHT OF 1800mm. A SIGN HEIGHT LESS THAN THIS DIMENSION "T" IS LIKELY TO LOOK ILL-PROPORTIONED.
- 16) COUNTDOWN SIGNS CAN, UNDER CERTAIN CONDITIONS OF ALIGNMENT (PARTICULARLY ON A LEFT HAND CURVE) OBSCURE THE EXIT DIRECTION SIGN. IT IS RECOMMENDED THAT THE COUNTDOWN SIGNS BE POSITIONED SO THAT THEY ARE IN A STRAIGHT LINE WITH SIGN [IN1] WHICH IS LOCATED FURTHER FROM THE EDGE OF THE SHOULDER THAN SIGN [IN3].

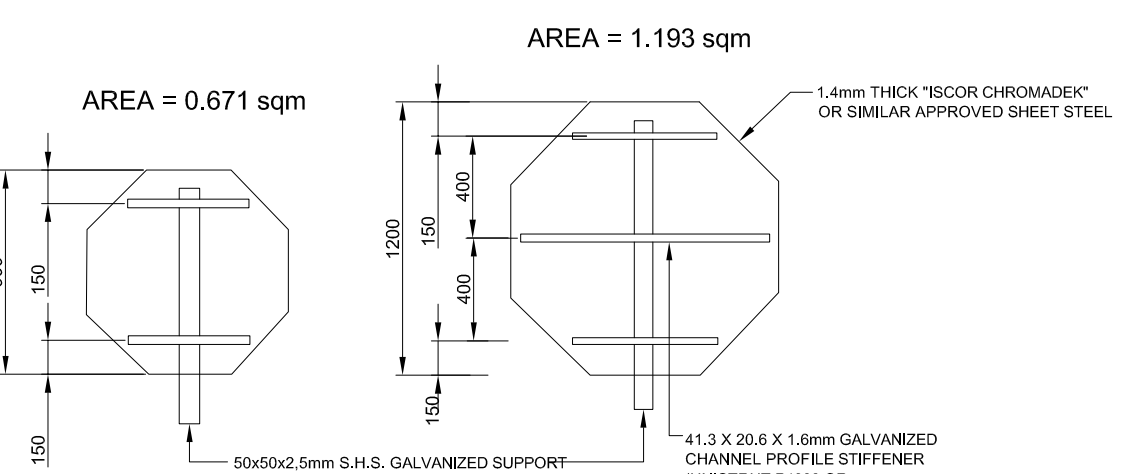


CONTROL SIGNS
N.T.S.

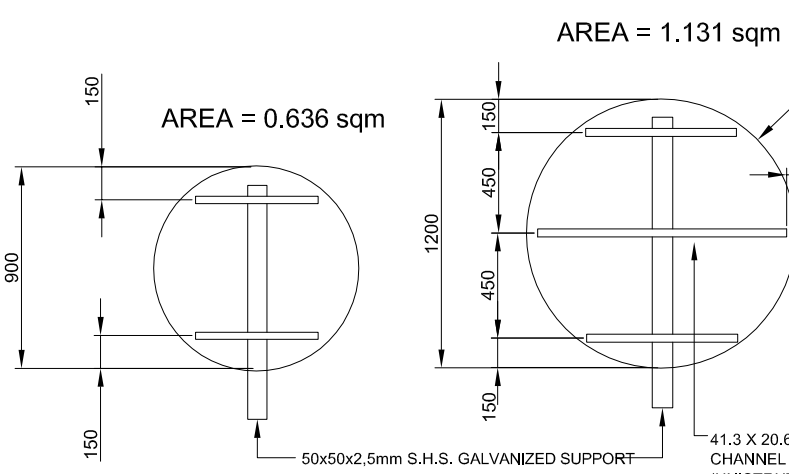


REGULATORY SIGNS
N.T.S.

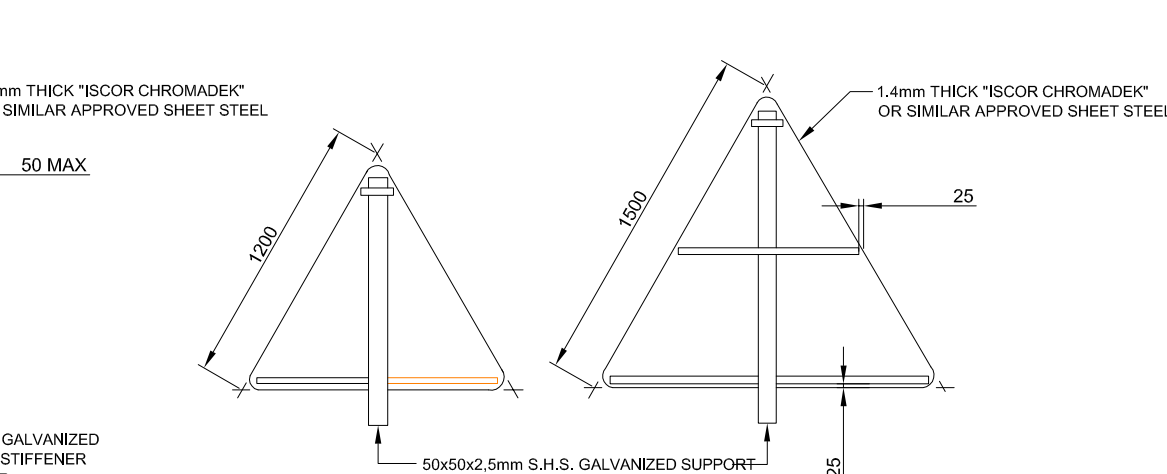

WARNING SIGNS
N.T.S.

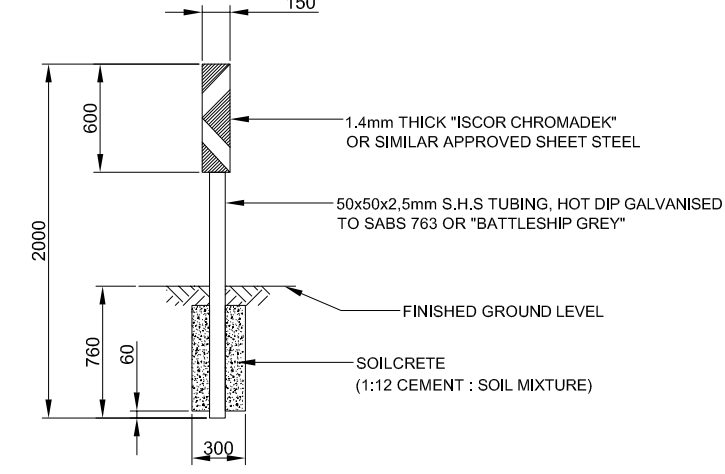

TYPICAL DETAILS OF W401 AND W402
HAZARD PLATE SIGNS
N.T.S.

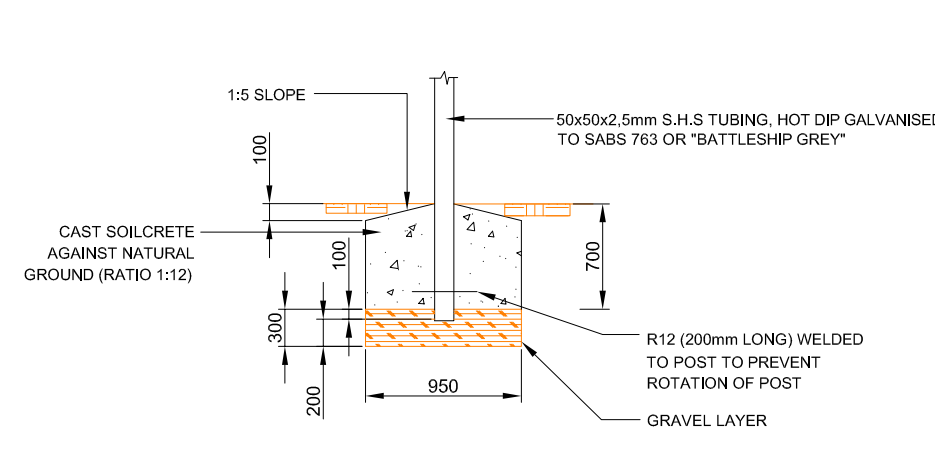

FOUNDATION DETAIL
N.T.S.

ISSUED FOR TENDER

CLIENT
MBOMBELA LOCAL MUNICIPALITY
HEAD OFFICE
P.O. BOX 48
MBOMBELA, 1201
TEL NO.: (013) 759 9111
FAX NO.: (013) 759 2070

PO BOX 237
BARBERTON
1300
TEL NO: (013) 712 2927
ADMIN: admin@toba.co.za

PROJECT TITLE:
CONSTRUCTION OF KAMADAKWA RING ROAD

DRAWING TITLE:
TYPICAL CONSTRUCTION DETAILS FOR URBAN ROAD TRAFFIC SIGNAGE

DESIGNED: MP TSHABALALA
DRAWN: R BURGER
CHECKED: F BURGER
SIGN: PR.ENG. 20090094

SCALE: 1:50
DATE: FEBRUARY 2023

DRAWING NO: NKP(p)432_TR01
CONTRACT NO: -----

REV.	DATE.	REVISION

ON RECEIPT OF REVISED DRAWING, DESTROY PREVIOUS DRAWING

1) ALL WORK TO BE DONE TO SABS 1200: MK - 1983

- 1) ALL WORKS TO BE DONE TO SABS: 12001-KK - 1863
(REINB & CHANNELLING) & SABS 577 - 1869
- 2) ALL REBING TO BE 20MPa PRE-CAST / VIBRO or
SIMILAR APPROVED
- 3) STRAIGHT REBING TO BE 100mm & CURVED REBING TO BE
150mm (or 200mm FOR SHORT RADII) &
500mm (FOR LONG RADII).
- 4) ALL ROUNDED CORNERS & KERBS TO HAVE 20mm RADII
UNLESS STATED OTHERWISE
- 5) ALL REBING TO BE PLACED ON A 20mm to 25mm BEDDING
OF REINFORC.
- 6) ALL REBING TO BE PLACED WITH A 10mm GRAPENING
BETWEEN UNITS.
(1mm JOINT FILL WITH 3/4 CLEAN MORTAR AND GROOVED
HALF ROUNDED (10mm OPEN JOINTS EVERY 1.0m)
- 7) EVERY VIBRO (GAS) NEED TO RECEIVE A 15mm EXPANION JOINT
& THE OPENINGS TO BE FILL WITH 10mm "SOFTBROUD"
COMPRESSIBLE FILLER, SEALED WITH JACOTENE 5737
POLYURETHANE SEALANT.
- 8) ALL REBING TO COMPLY TO THE FOLLOWING:
 - a. 1) CONTINUOUS CLASS 19/20 CONCRETE IS BLANKS
 - b. 2) CLASS 20/10 CONCRETE TO BE CAST SIMULTANEOUSLY
WITH OUTER
 - c. 3) REINB HAVE ARE TO BE CUT ON SITE, SHALL BE DONE BY
UTILIZING A DIAMOND BLADE, NO BROKEN EDGES SHALL
BE USED.
- 9) REINB TO BE PLACED AT EACH END TO THE NORMAL
TOLERANCE
- 10) ALL TRANSOM REBING TO BE CAST INSITU, 20MPa/15mm
"SOFTBROUD" TO BE PLACED AT EACH END TO THE NORMAL
PRE-CAST REBING.
- 11) THE COMPRESSIVE STRENGTH OF CONCRETE AS SPECIFIED WILL
BE THE COMPRESSIVE STRENGTH OF THE INSITU CONCRETE
IN ACCORDANCE WITH SERIES 99 OF THE STANDARD
SPECIFICATIONS FOR CIVIL ENGINEERING WORKS (1991).
- 12) WHERE KERBS CAN NOT BE Laid DIRECTLY ON THE SUBBASE
FILLING BETWEEN THE SUBBASE & THE KERB MUST BE DONE
IN AN APPROVED MANNER.

MUNICIPALITY

TEL NO.: (013) 759 9111
FAX NO.: (013) 759 2070

fobg
CONSULTING

CIVIL
STRUCTURAL
MANAGEMENT

PO BOX 237
BARBERTON
1300

TEL NO: (013) 712 2927
ADMIN: admin@toba.co.za

REG. NO. 2011/069299/23

CONSTRUCTION OF KAMADAKWA

RING ROAD

DRIVEWAY ENTRANCE

DESIGNED:
MP TSHABALALA

CHECKED:
F BURGER
PR.ENG. 20090094


AS INDICATED

DRAWING NO:


CONTRACT NO:

REV. DATE.	REVISION	

NOTE:
ISOLATION JOINT EVERY 3.0m
or EVERY THIRD KERB UNIT

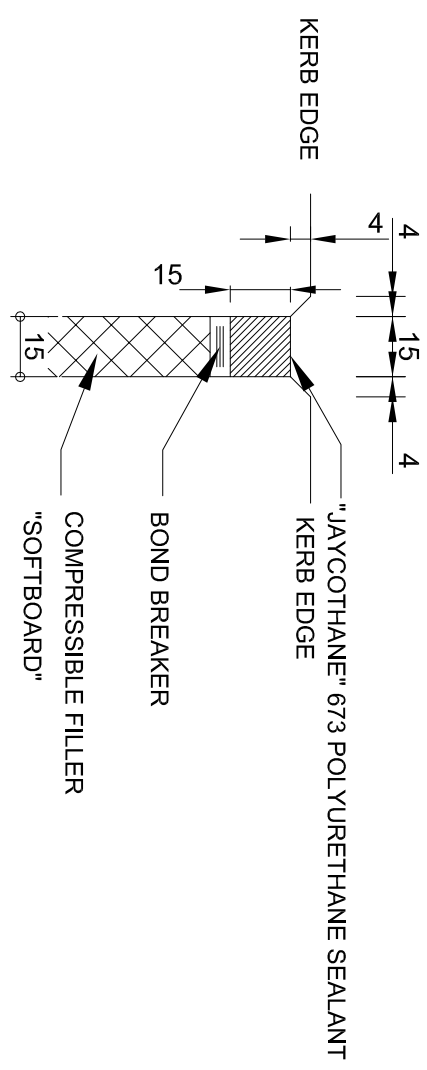

DETAIL "A"
DETAIL FOR JOINT FILLER AT
EXPANSION JOINTS

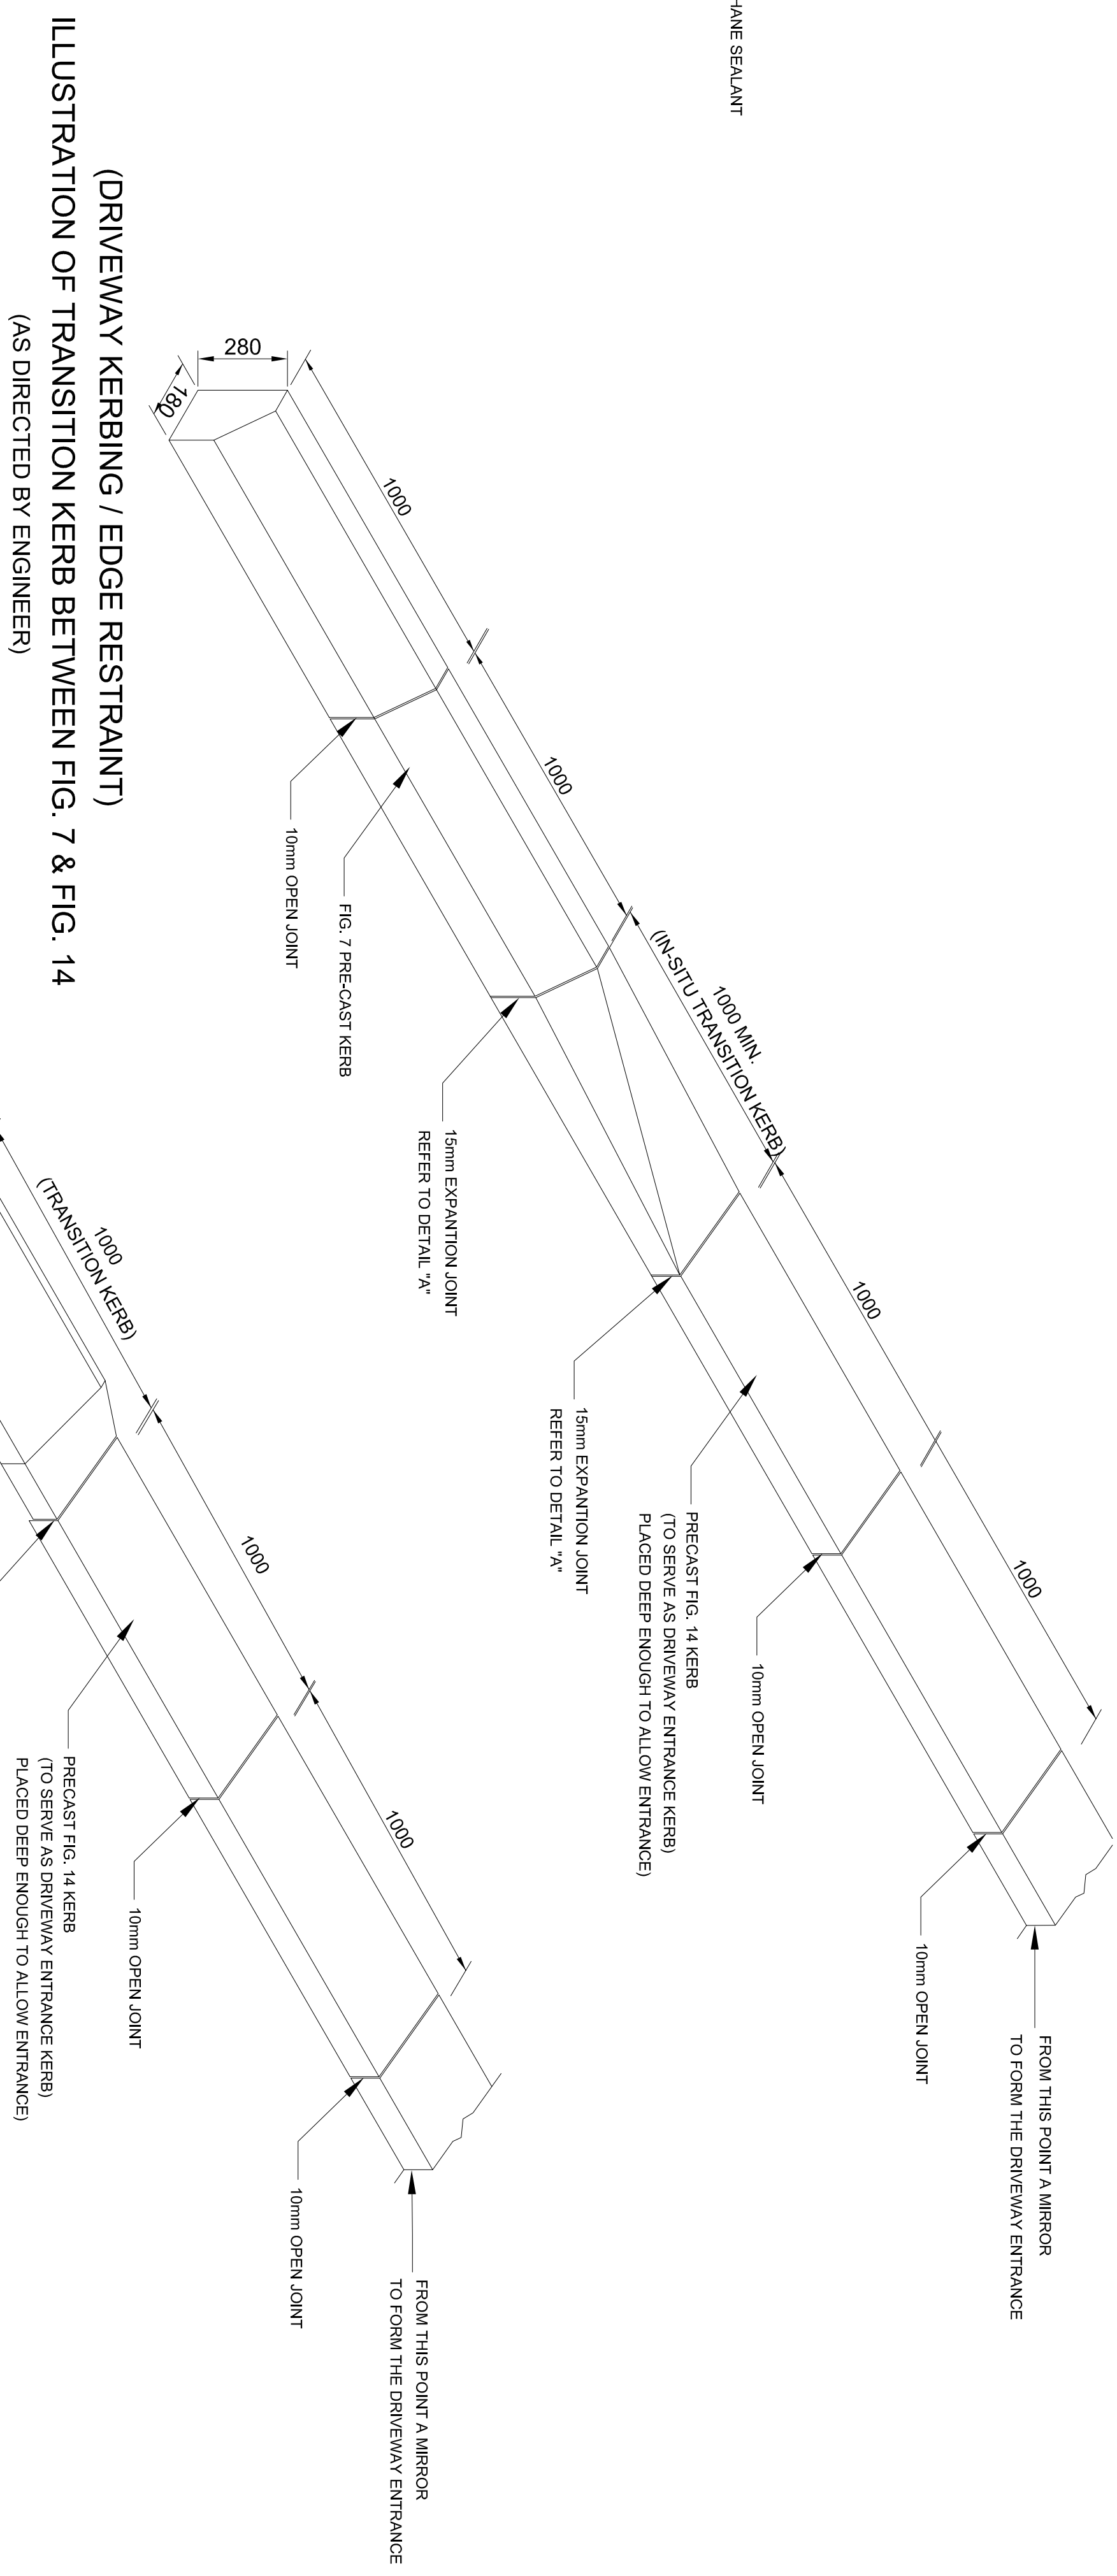

(DRIVEWAY KERBING / EDGE RESTRAINT)
ILLUSTRATION OF TRANSITION KERB BETWEEN FIG. 7 & FIG. 14
(AS DIRECTED BY ENGINEER)



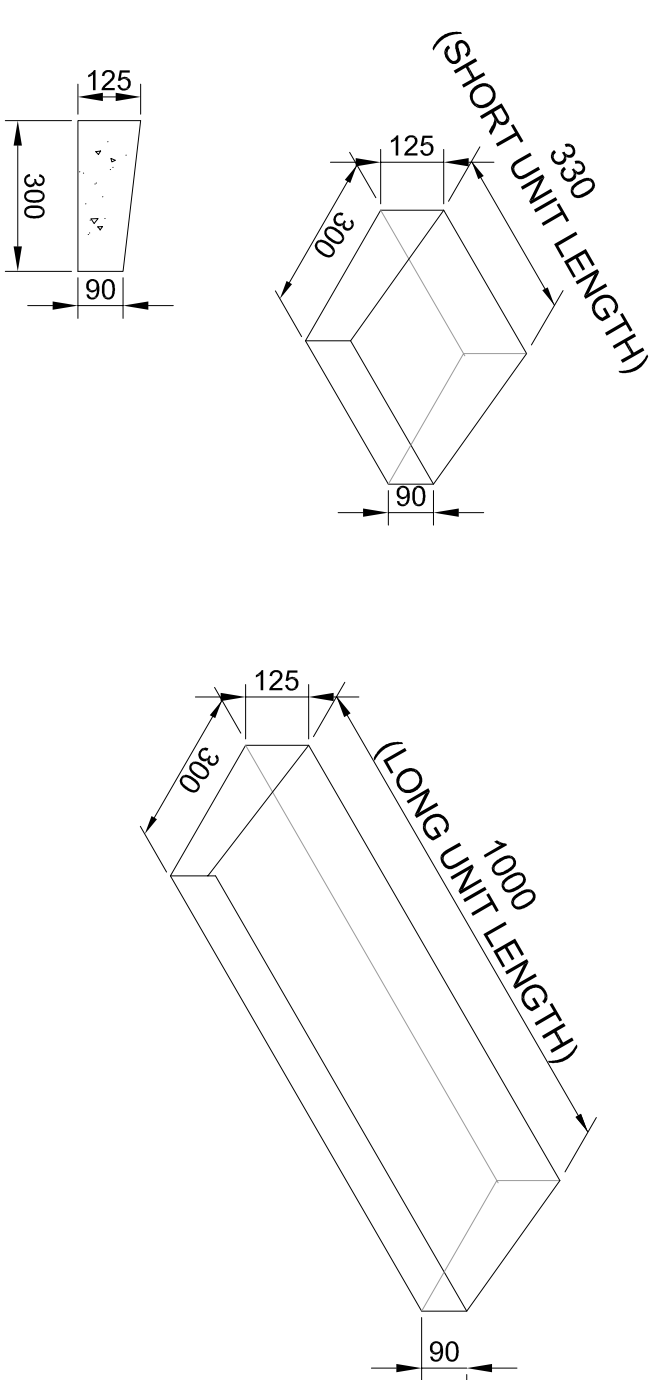


FIG. - 14 PRECAST

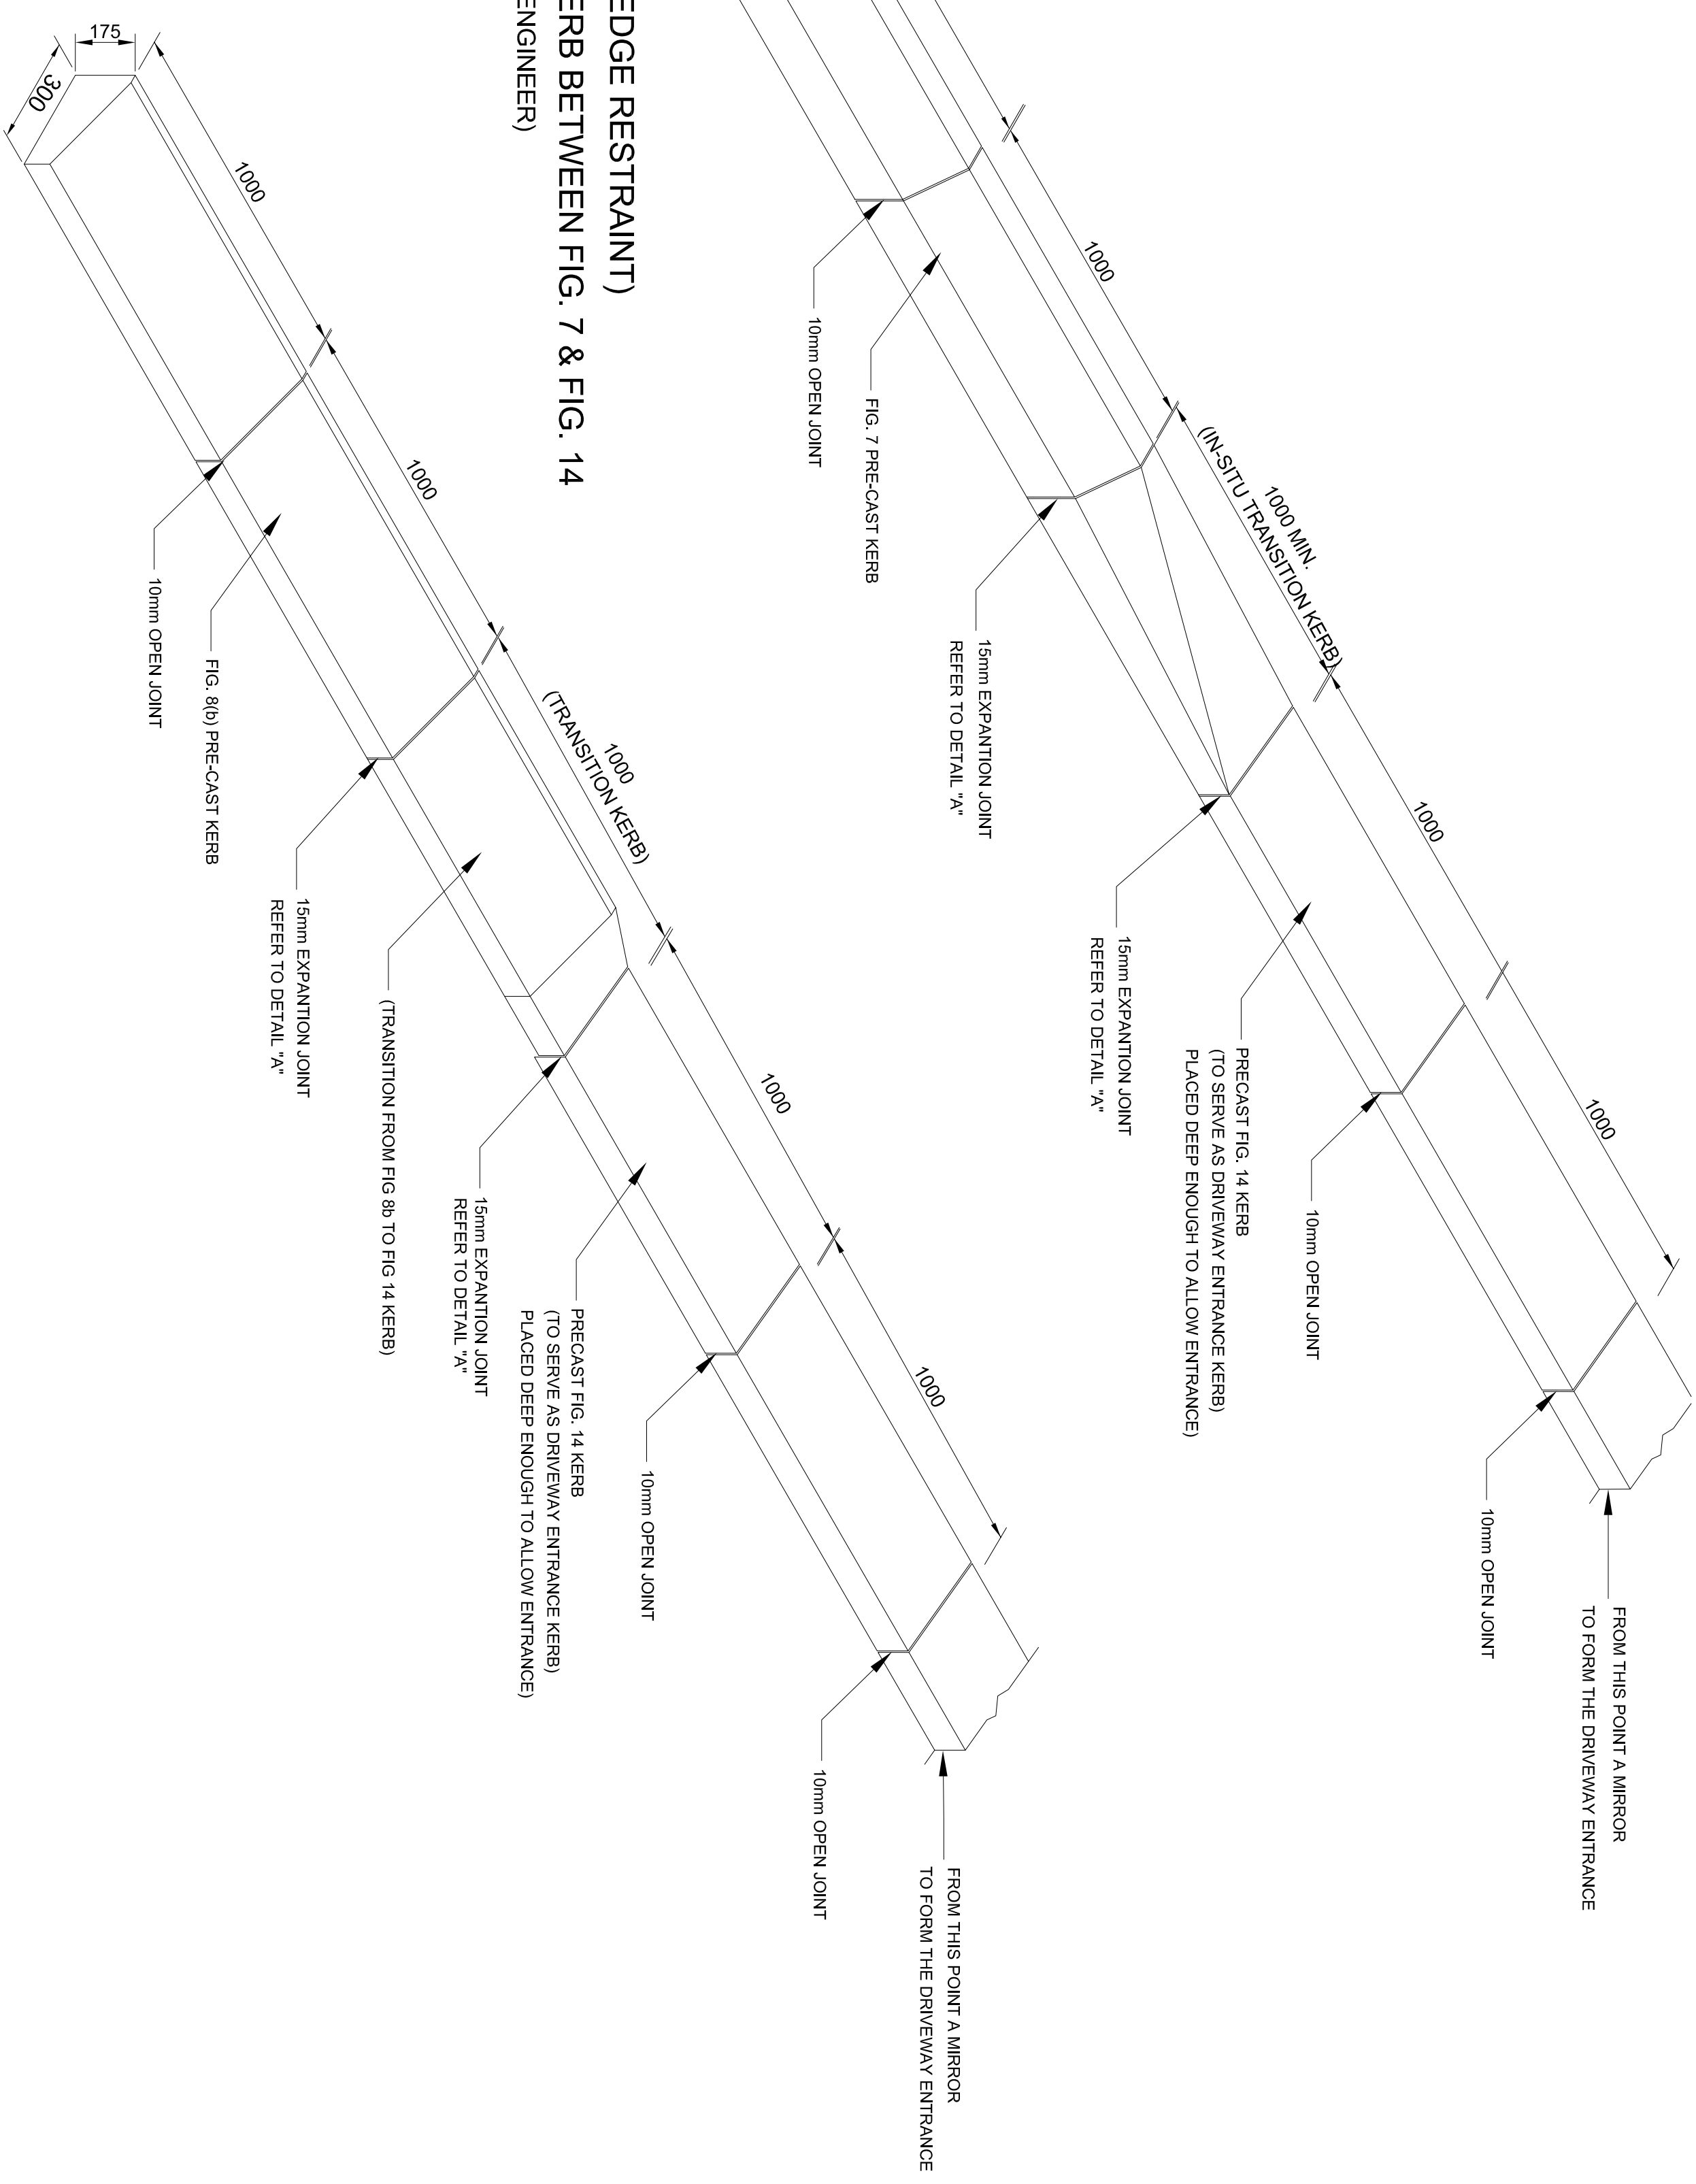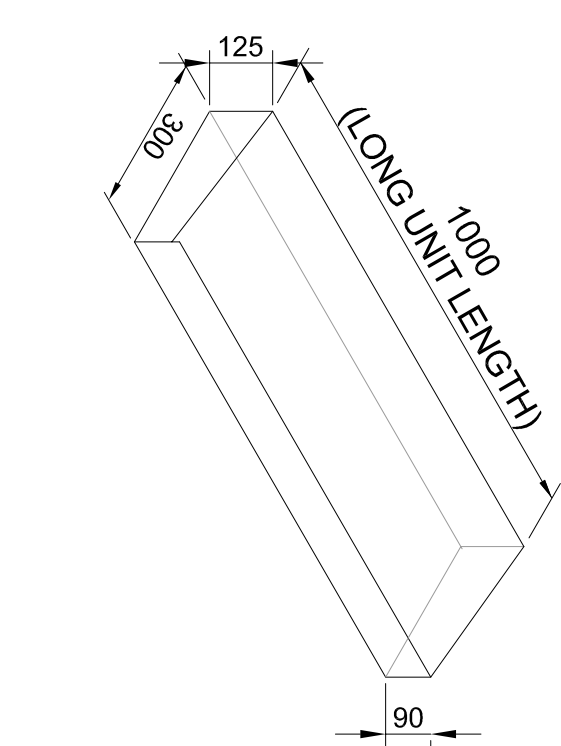

(DRIVEWAY KERBING / EDGE RESTRAINT)
(AS DIRECTED BY ENGINEER)
ILLUSTRATION OF TRANSITION KERB BETWEEN FIG. 8(b) & FIG. 14


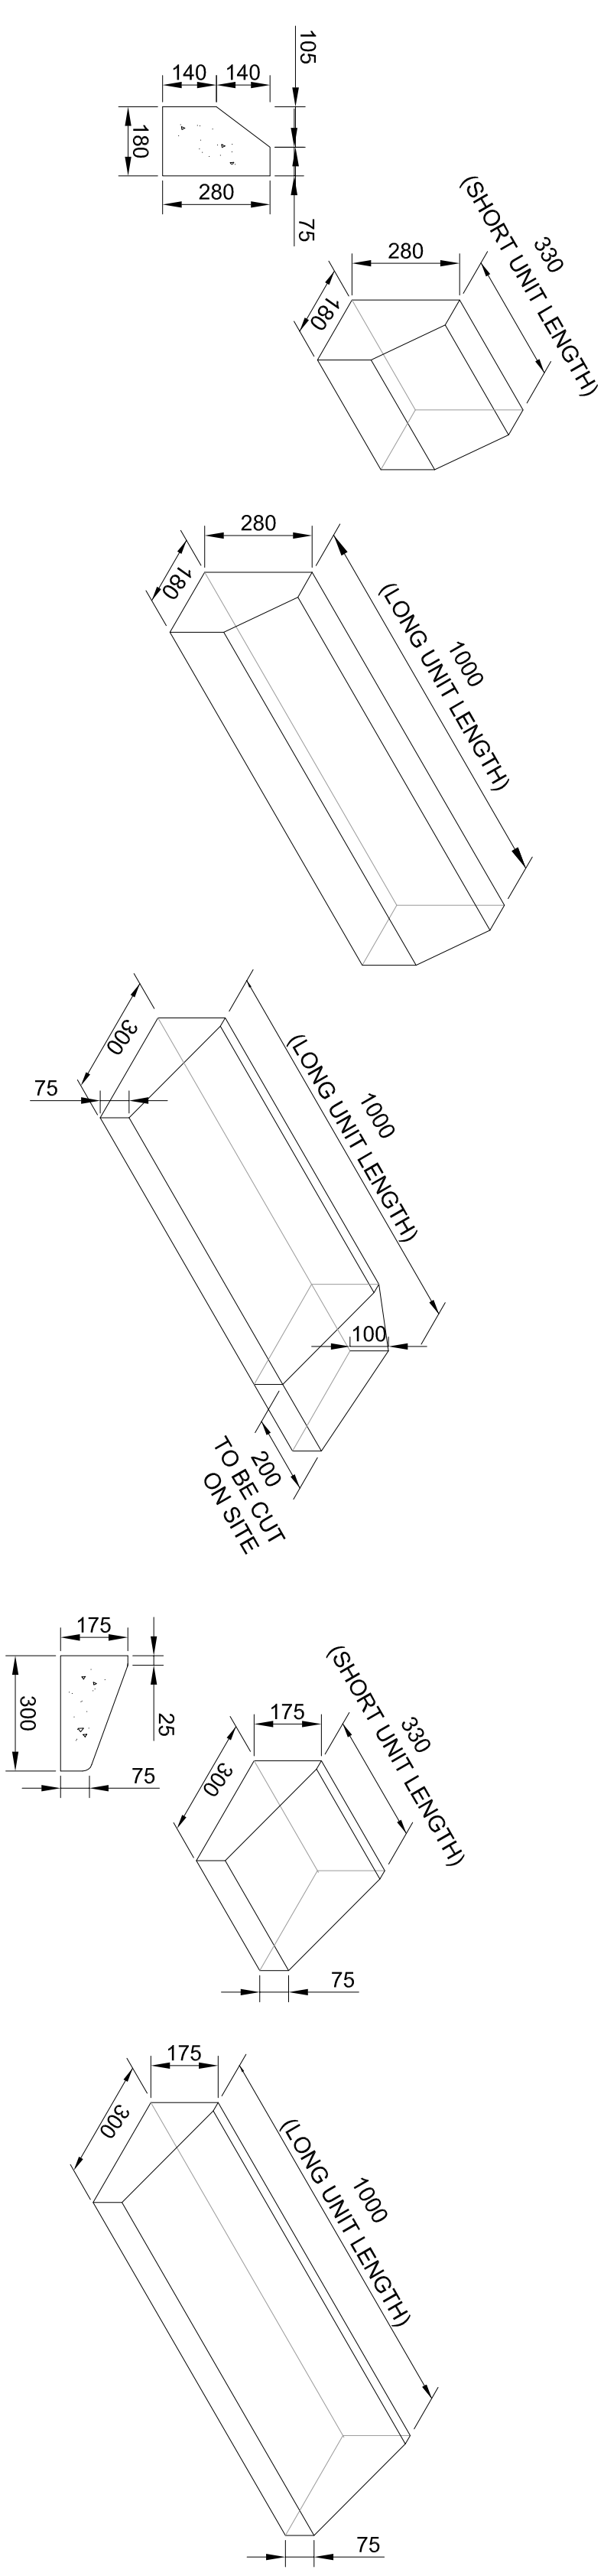


FIG. - 7 PRECAST

FIG. - 8(b) PRECAST

FIG. - 8(b) PRECAST

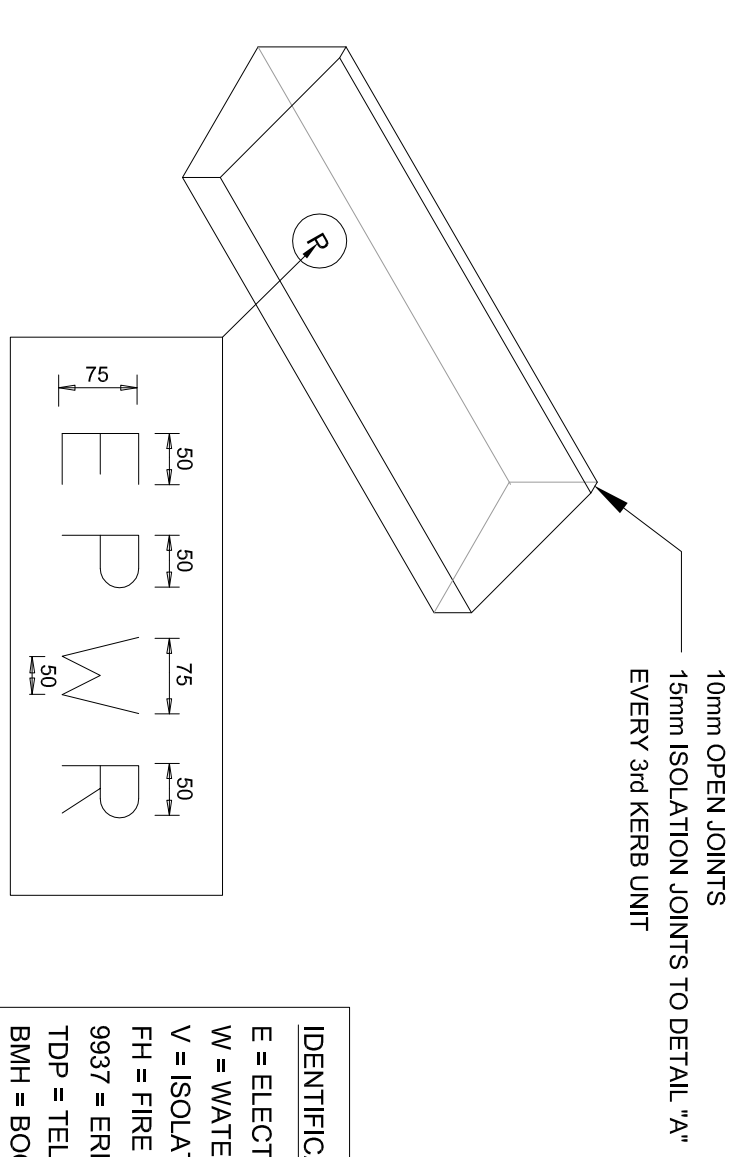

IDENTIFICATION MARKS:

- E = ELECTRICAL CABLES
- W = WATER MAIN (FURN NODE)
- V = ISOLATION VALE (WATER MAINS)
- PH = FIRE HYDRANT
- 9937 = ER/ST/AND No.
- TDP = TELKOM DRAWPIT
- BMH = BOOSTER'S TANKER
- MANHOLE (WATER MAINS)

LETTERS TO BE FORMED IN CONCRETE BEFORE SETTING, LETTERS TO BE 3mm THICK & 3mm DEEP

(OR STEINSEL PAINTED) (AS APPROVED).

**DETAIL FOR IDENTIFICATION OF SLEEVE POSITIONS,
ERF No., FIRE HYDRANT POSITION, VALVE POSITION
& ALL RELEVANT CIVIL SERVICES**

ISSUED FOR TENDER



1. ONE REFLECTOR IN THE CENTRE OF EACH SECOND LENGTH OF 3.810m
2. REFLECTIVE MATERIAL SHALL BE TO THE PROVISIONS OF CKS 191.

NOTES:

1. GUARDRAILS ARE REQUIRED WHERE:
 - a) THE FILL IS MORE THAN 4.0m WITH NO RECOVERY AREA,
 - b) THE WATER NEXT TO THE ROAD FORMATION IS DEEPER THAN 1.50m
 - c) AT ALL BRIDGES,
 - d) WHERE OBSTRUCTIONS ARE LESS THAN 1.0m FROM THE SHOULDER BREAKPOINT,
 - e) WHERE AN OBSTRUCTION APPEARS TO BE MORE DANGEROUS THAN A GUARDRAIL WOULD BE.

SPECIFICATIONS:

1. GUARDRAILS SHALL COMPLY WITH THE REQUIREMENTS OF SABS 1350.
2. BOLT:- 16mm DIA. GR 8.8 TO SABS 135-1985.
3. WASHER:- SPRING STEEL.
4. SPACER BLOCK:- PINE OR GUM PRESSURE IMPREGNATED WITH CREOSOTE. - TO SABS 05, 673, 538 AND 539 AS APPLICABLE.
5. POLE:- 160mm DIA PINE OR GUM PRESSURE IMPREGNATED WITH CREOSOTE - TO SABS 05, 673, 538 AND 539 AS APPLICABLE.
6. ALL GUARDRAILS, NUTS, BOLTS AND WASHERS MUST BE GALVANISED TO SABS 763 FOR THE COATING OF A1 COMPONENTS.



PLACING OF POLES AT TERMINAL SECTION		
	HORIZONTAL OFFSETS Y	VERTICAL OFFSETS X
A	1500	830
B	960	531
C	540	299
D	240	133
E	60	33
F	0	0



ON RECEIPT OF REVISED DRAWING, DESTROY PREVIOUS DRAWING

NOTES

ISSUED FOR TENDER

LEGEND

CLIENT:

MBOMBELA LOCAL
MUNICIPALITY

HEAD OFFICE
P.O.BOX 48
MBOMBELA. 1201

TEL NO.: (013) 759 9111
FAX NO.: (013) 759 2070

toba
CONSULTING

REG. NO. 2011/069299/23

PO BOX 237
BARBERTON
1300

TEL NO: (013) 712 2927
ADMIN: admin@toba.co.za

PROJECT TITLE:

CONSTRUCTION OF KAMADAKWA RING ROAD

DRAWING TITLE:

TYPICAL DETAILS FOR:
GUARDRAIL INSTALLATION &
DESIGN

DESIGNED:

P TSHABALALA

DRAWN:

R VAN ZYL

CHECKED:

F BURGER
PR.ENG. 20090094

SIGN:


SCALE: FEBRUARY 2022

DATE: AS SHOWN


DRAWING NO:
NKP(p)432_TR03

CONTRACT NO:
AS SHOWN



REVISION:

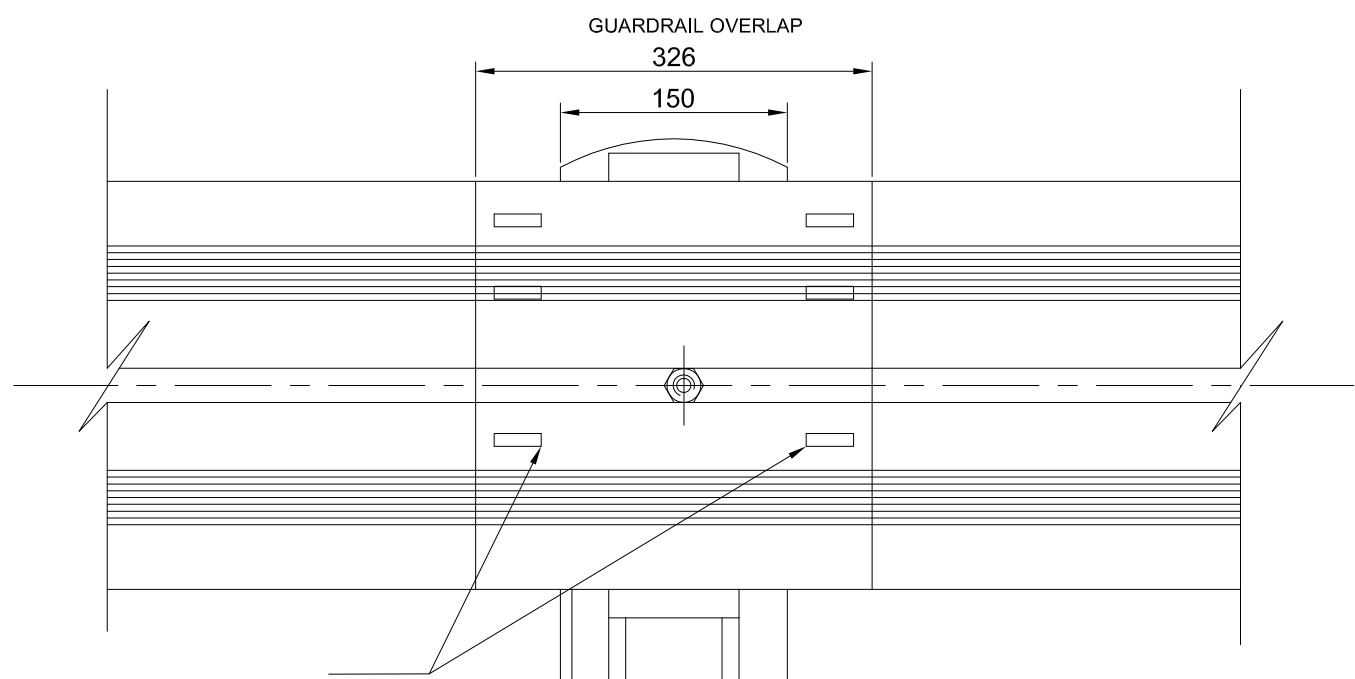

FRONT ELEVATION OF OVERLAP
SCALE 1:5

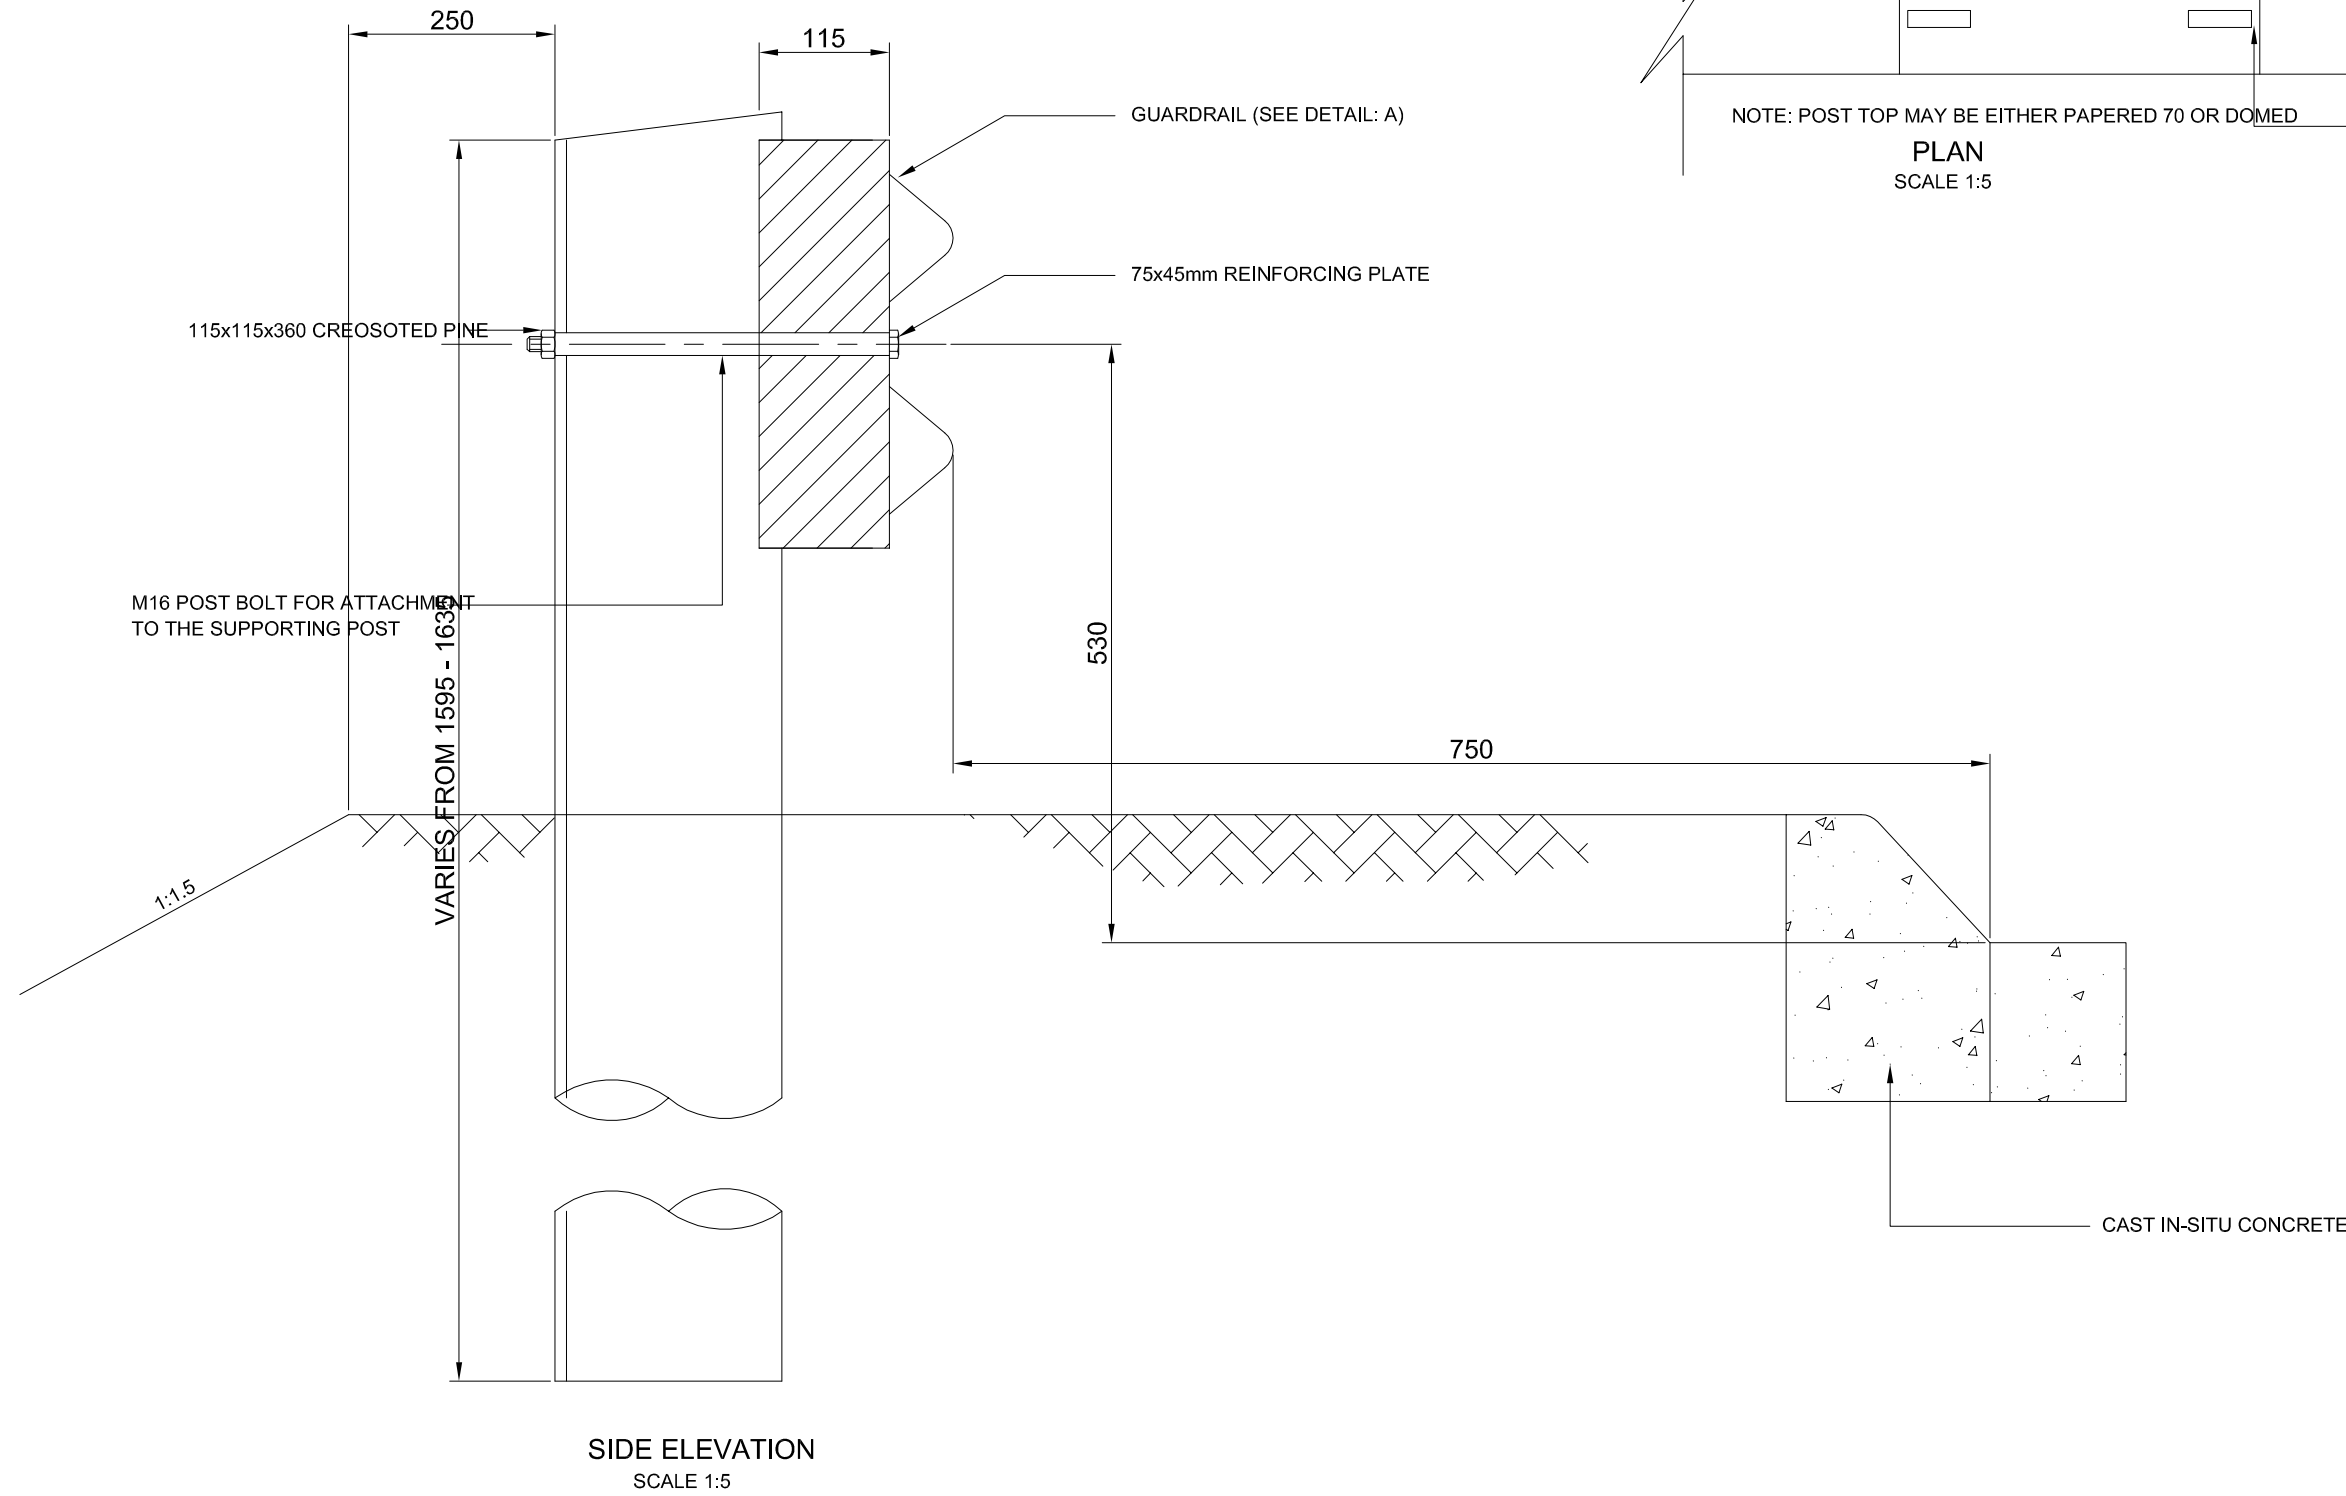


SIDE ELEVATION
SCALE 1:5

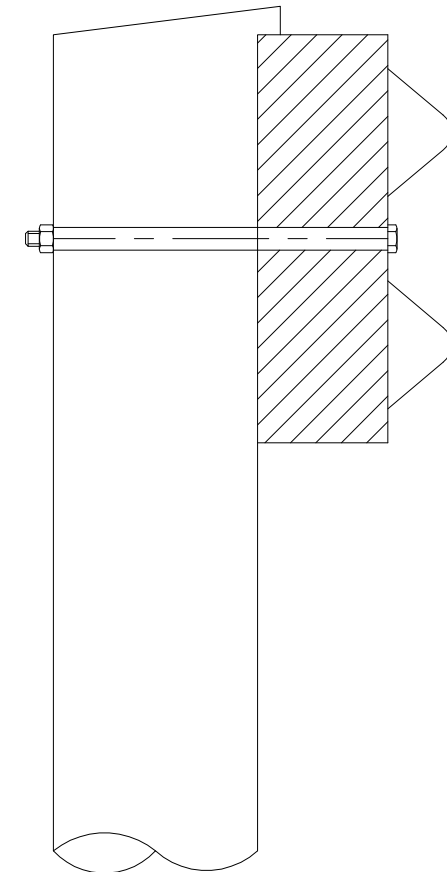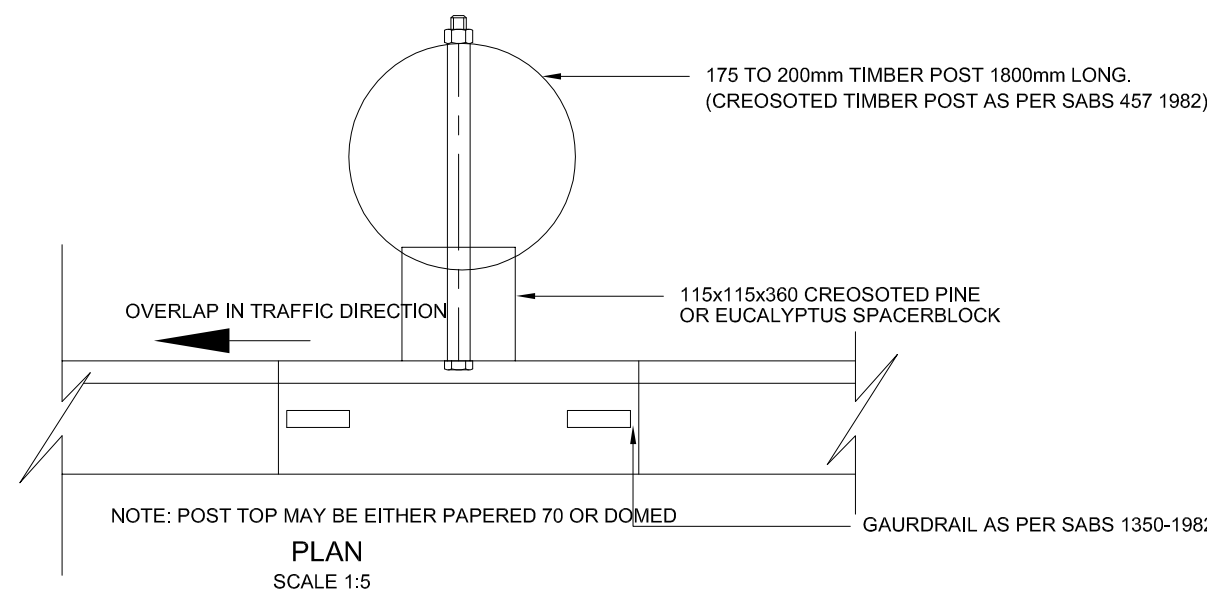

DETAILS OF FIXING
SCALE 1:5

NOTES:

- 1) GUARDRAILS ARE REQUIRED IN THE FOLLOWING CASES:
 - 1.1) WHERE THE FILL IS MORE THAN 4m WITH NO RECOVERY AREA.
 - 1.2) WHERE WATER NEXT TO THE ROAD IS DEEPER THAN 1.5m.
 - 1.3) AT ALL BRIDGES.
 - 1.4) ON THE OUTSIDE OF THE CURVES WITH RADII LESS THAN 300mm WITHOUT RECOVERY AREAS.
 - 1.5) WHERE OBSTRUCTIONS ARE LESS THAN 1m FROM THE SHOULDER BREAKPOINT.
 - 1.6) WHERE AN OBSTRUCTIONS APPEARS TO BE MORE DANGEROUS THAN WHAT A GAURDRAIL WOULD BE.
- 2) BEFORE GUARDRAILS ARE ERECTED APPROVAL MUST BE OBTAINED FROM THE GENERAL MANAGER ; ROAD AND STORMWATER.
- 3) SPECIFICATIONS:
 - 3.1) BOLT =HIGH TENSILE STEEL 16mm
 - 3.2) WASHER =STEEL SPRING 10mm THICK.
 - 3.3) SPACE BLOCK =GUM OR PINE. THREATED WITH CREOSOTE ACCORDING TO ANY METHOD IN SABS 05.
 - 3.4) POLE =160mm TO 230mm GUM OR PINE THREATED WITH CREOSOTE ACCORDING TO ANY METHOD IN SABS 05.
 - 3.5) ALL GUARDRAILS SHALL BE GALVANIZED AS SPECIFIED (NOT TO BE PAINTED)
- 4) ALSO REFER TO SECTION 611 OF THE STANDARD SPECIFICATION FOR MUNICIPAL CIVIL ENGINEERING WORKS.

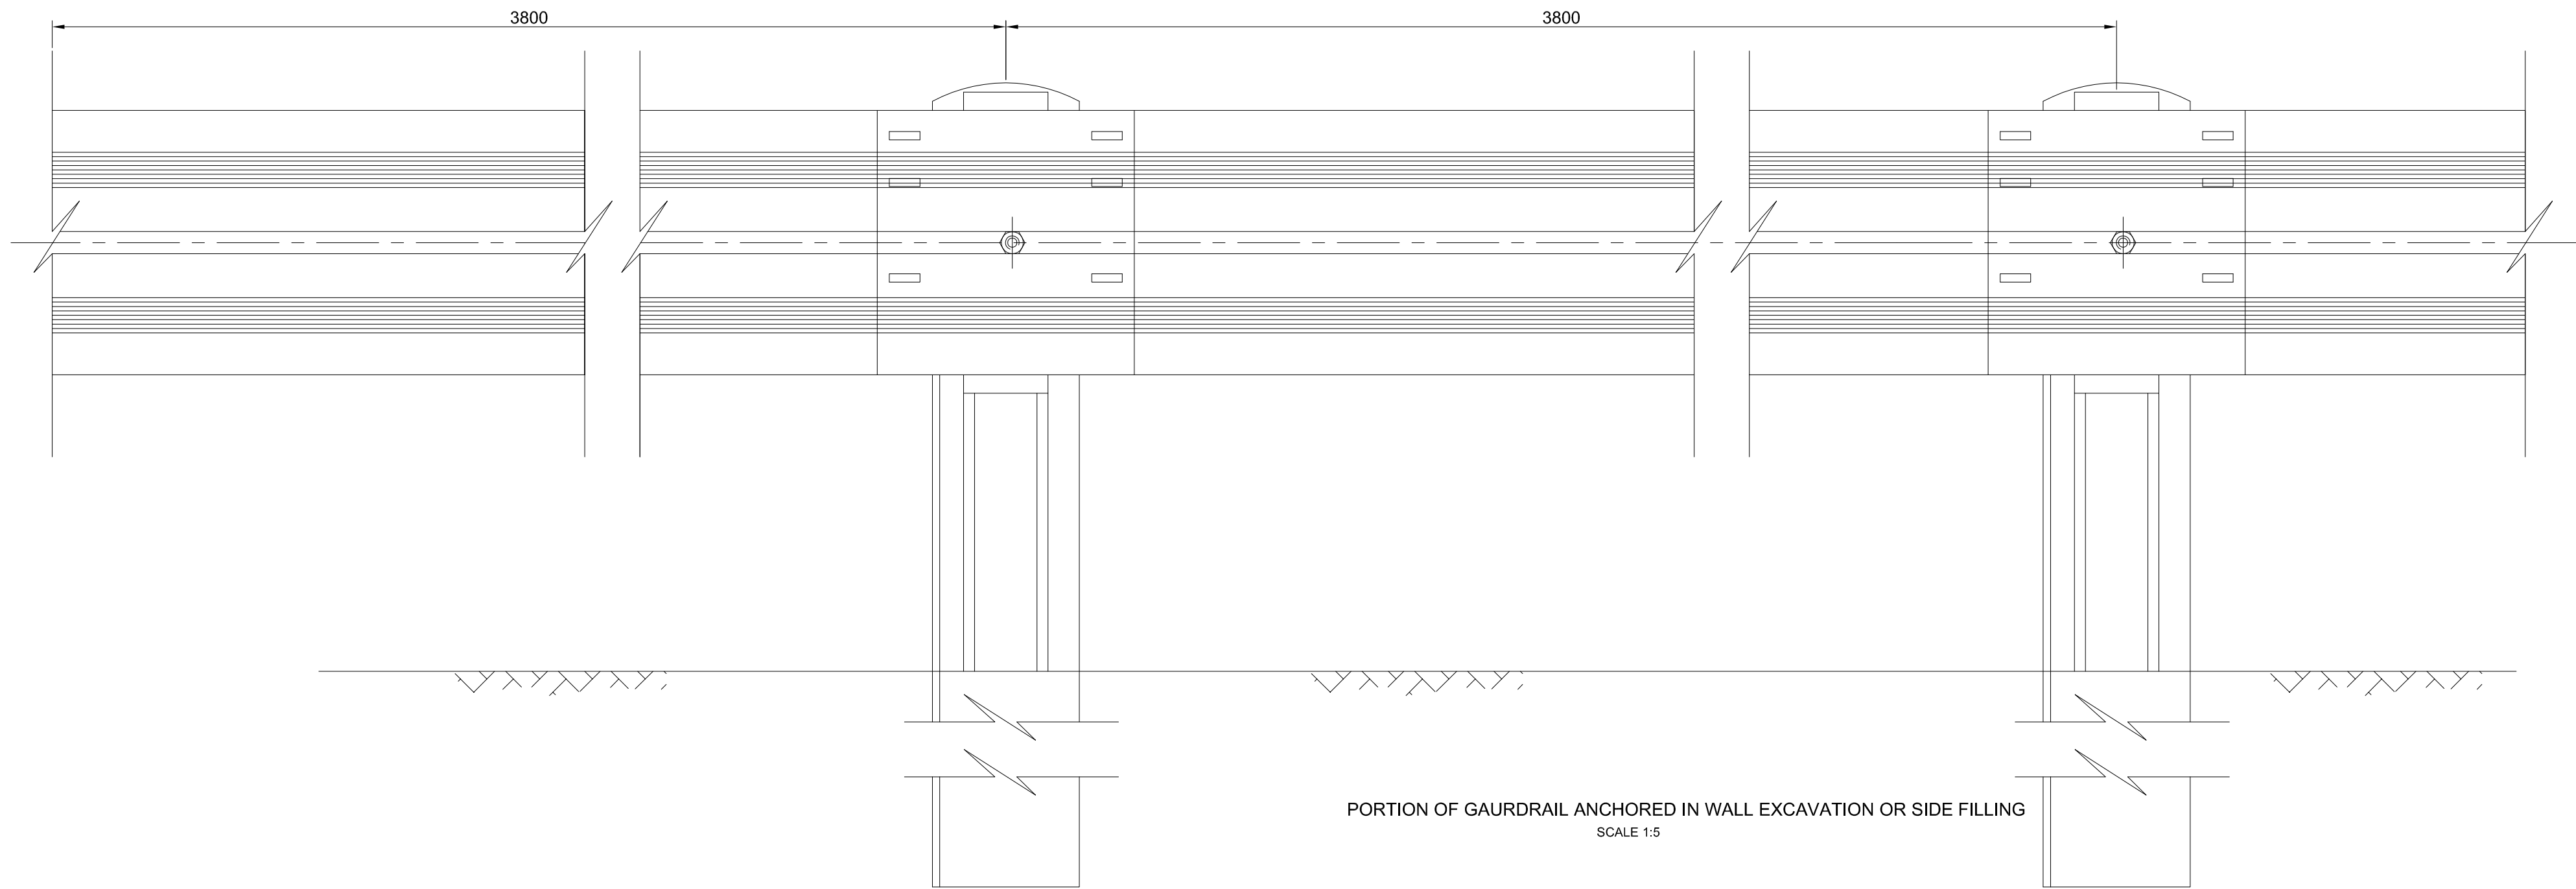

COPYRIGHT RESERVED

ON RECEIPT OF REVISED DRAWING, DESTROY PREVIOUS DRAWING

NOTES

ISSUED FOR TENDER

LEGEND

CLIENT:



MBOMBELA LOCAL MUNICIPALITY

HEAD OFFICE
P.O.BOX 48
MBOMBELA, 1201

TEL NO.: (013) 759 9111
FAX NO.: (013) 759 2070



REG. NO. 2011/06929/23

PO BOX 237
BARBERTON
1300

TEL NO: (013) 712 2927
ADMIN: admin@toba.co.za

PROJECT TITLE:

CONSTRUCTION OF
KAMADAKWA RING ROAD

DRAWING TITLE:

LAYOUT OF REINFORCED
CONCRTE

DESIGNED:

P TSHABALALA

DRAWN:

R VAN ZYL

CHECKED:

F BURGER
PR.ENG. 20090094

SIGN:

SCALE:

FEBRUARY 2023

DATE:

AS SHOWN






DRAWING NO:

NKP(p)432_TR04

CONTRACT NO:

AS SHOWN

REVISION:

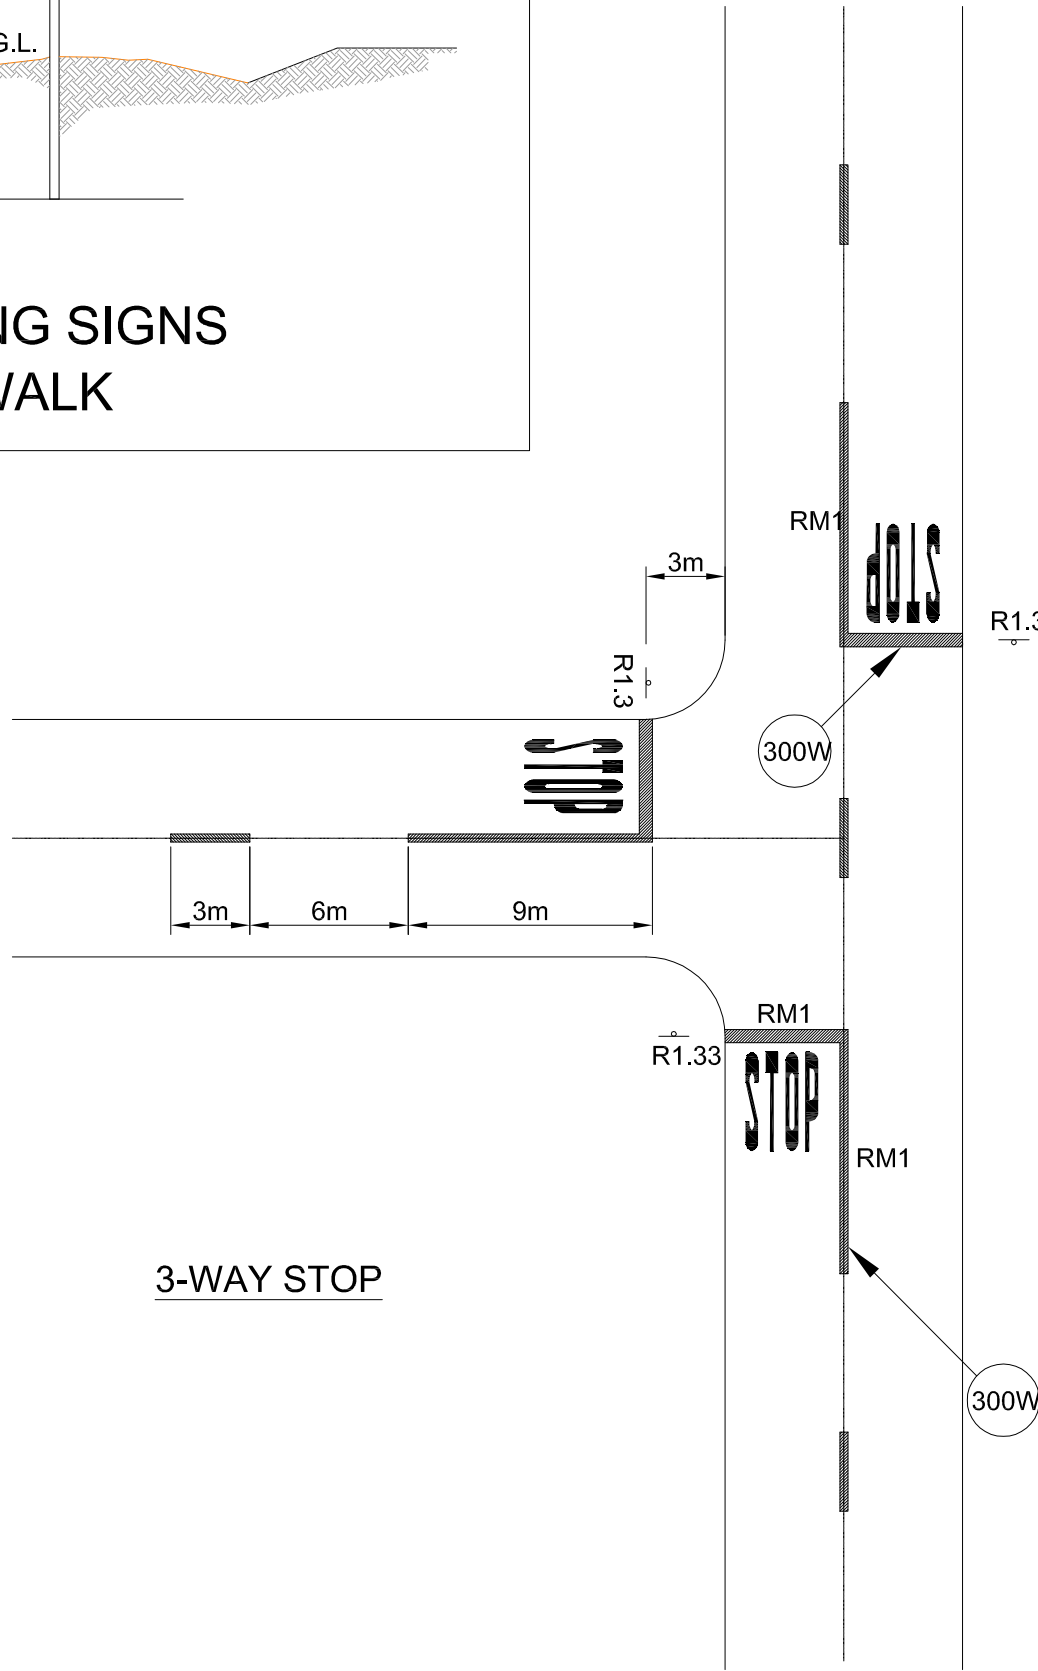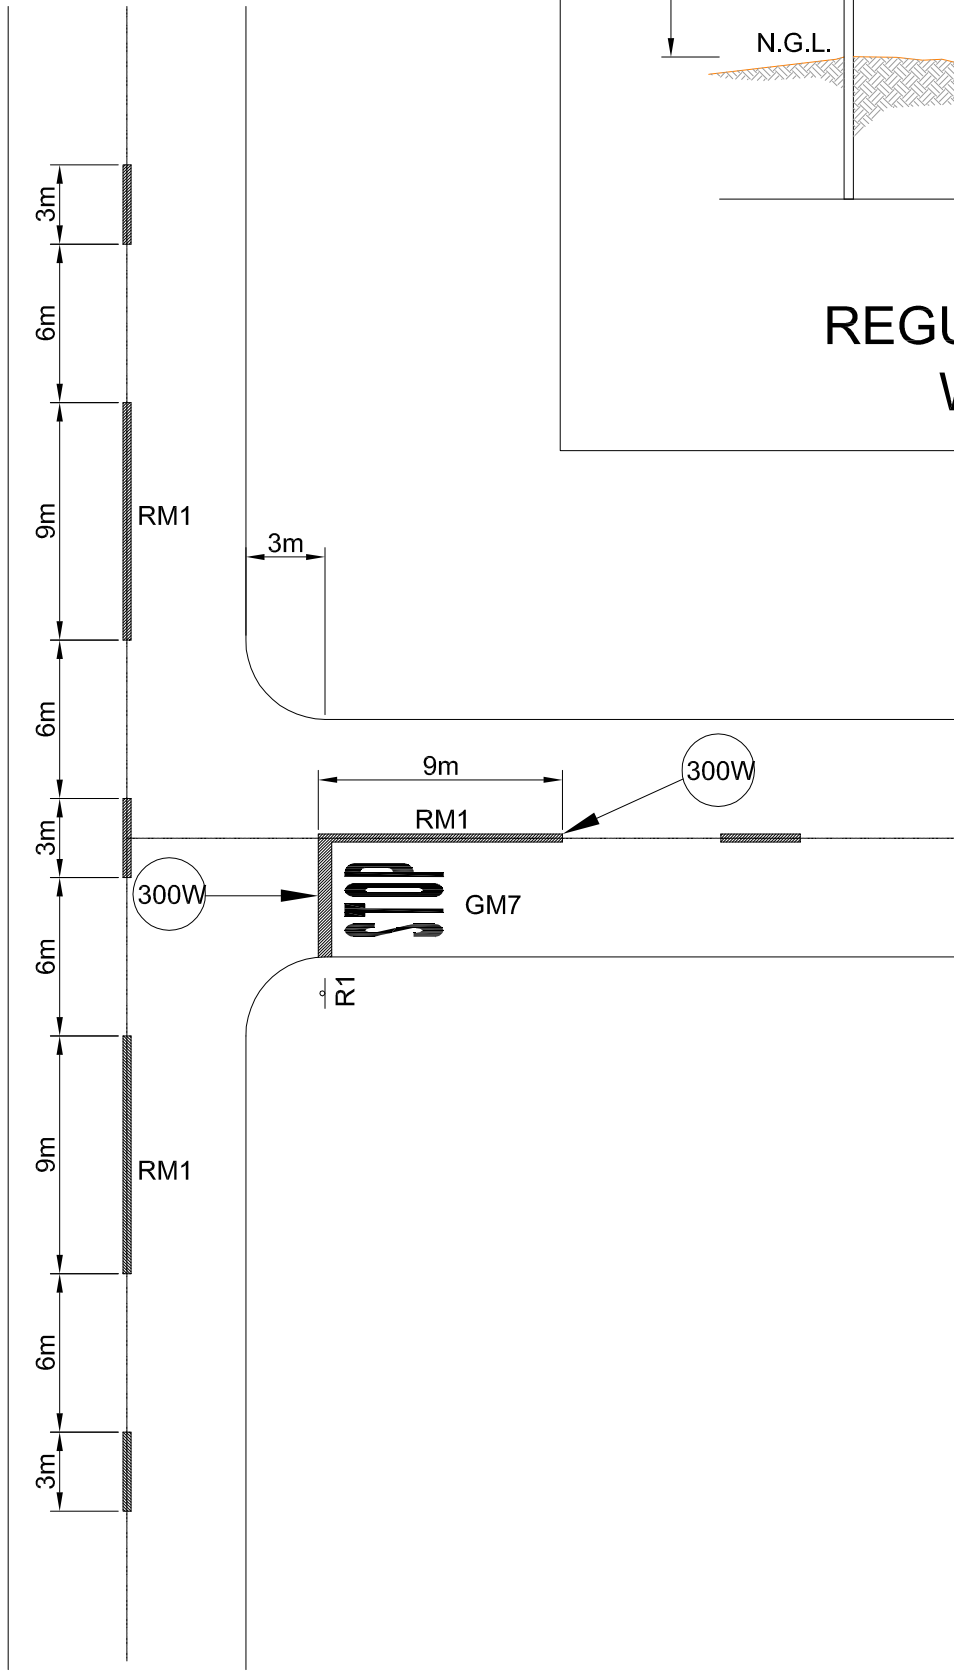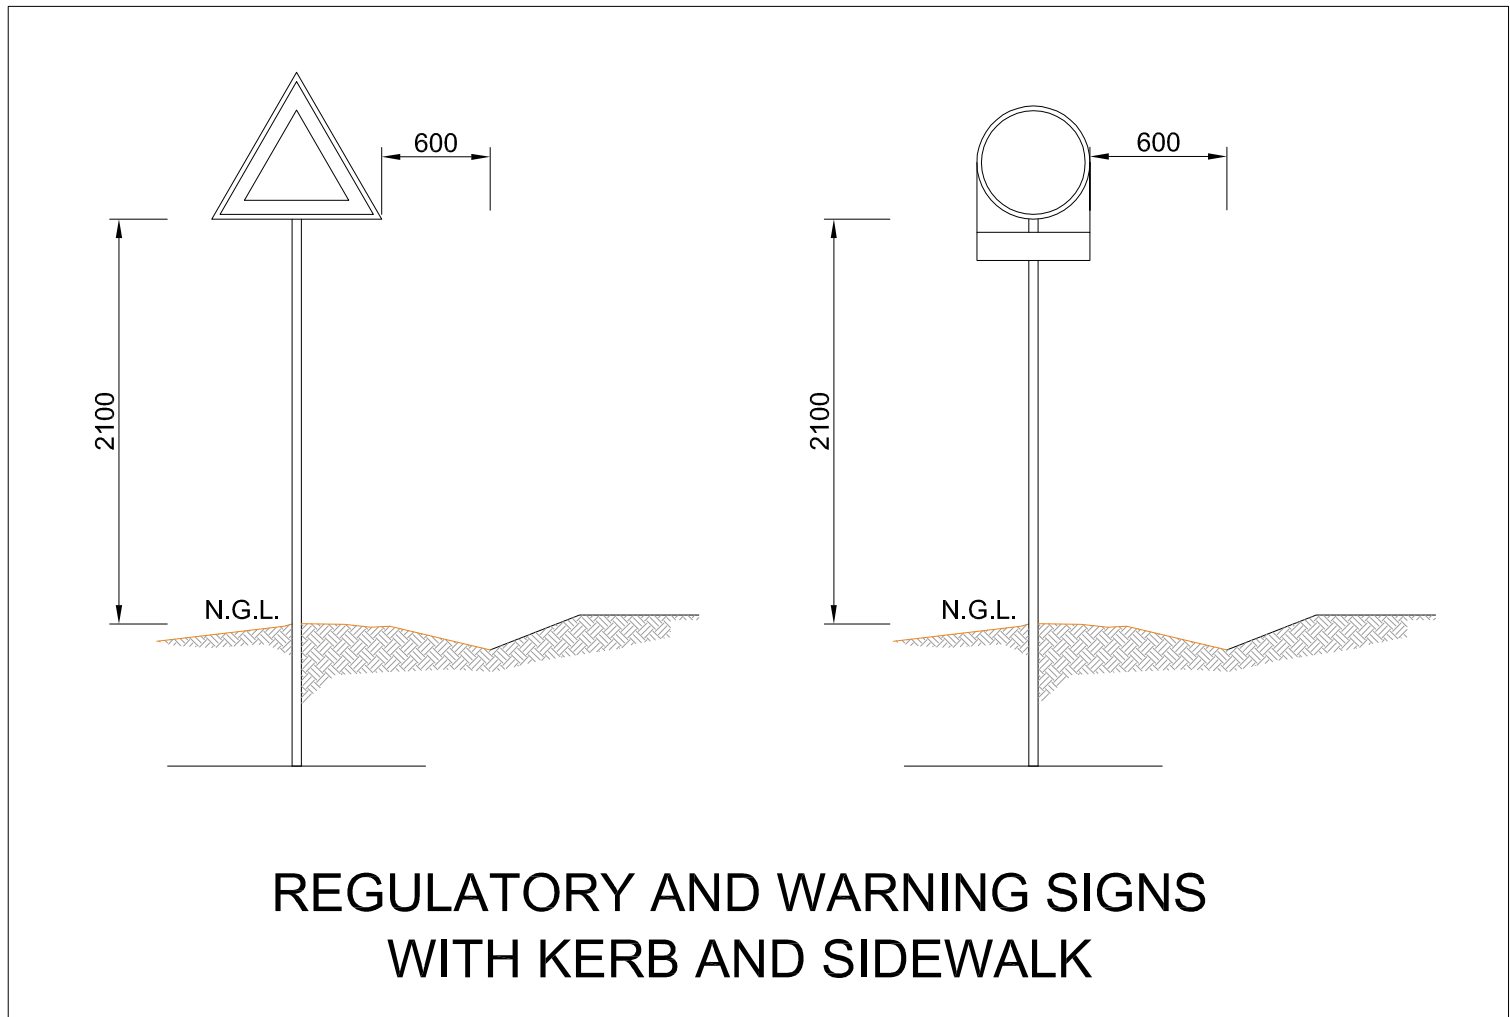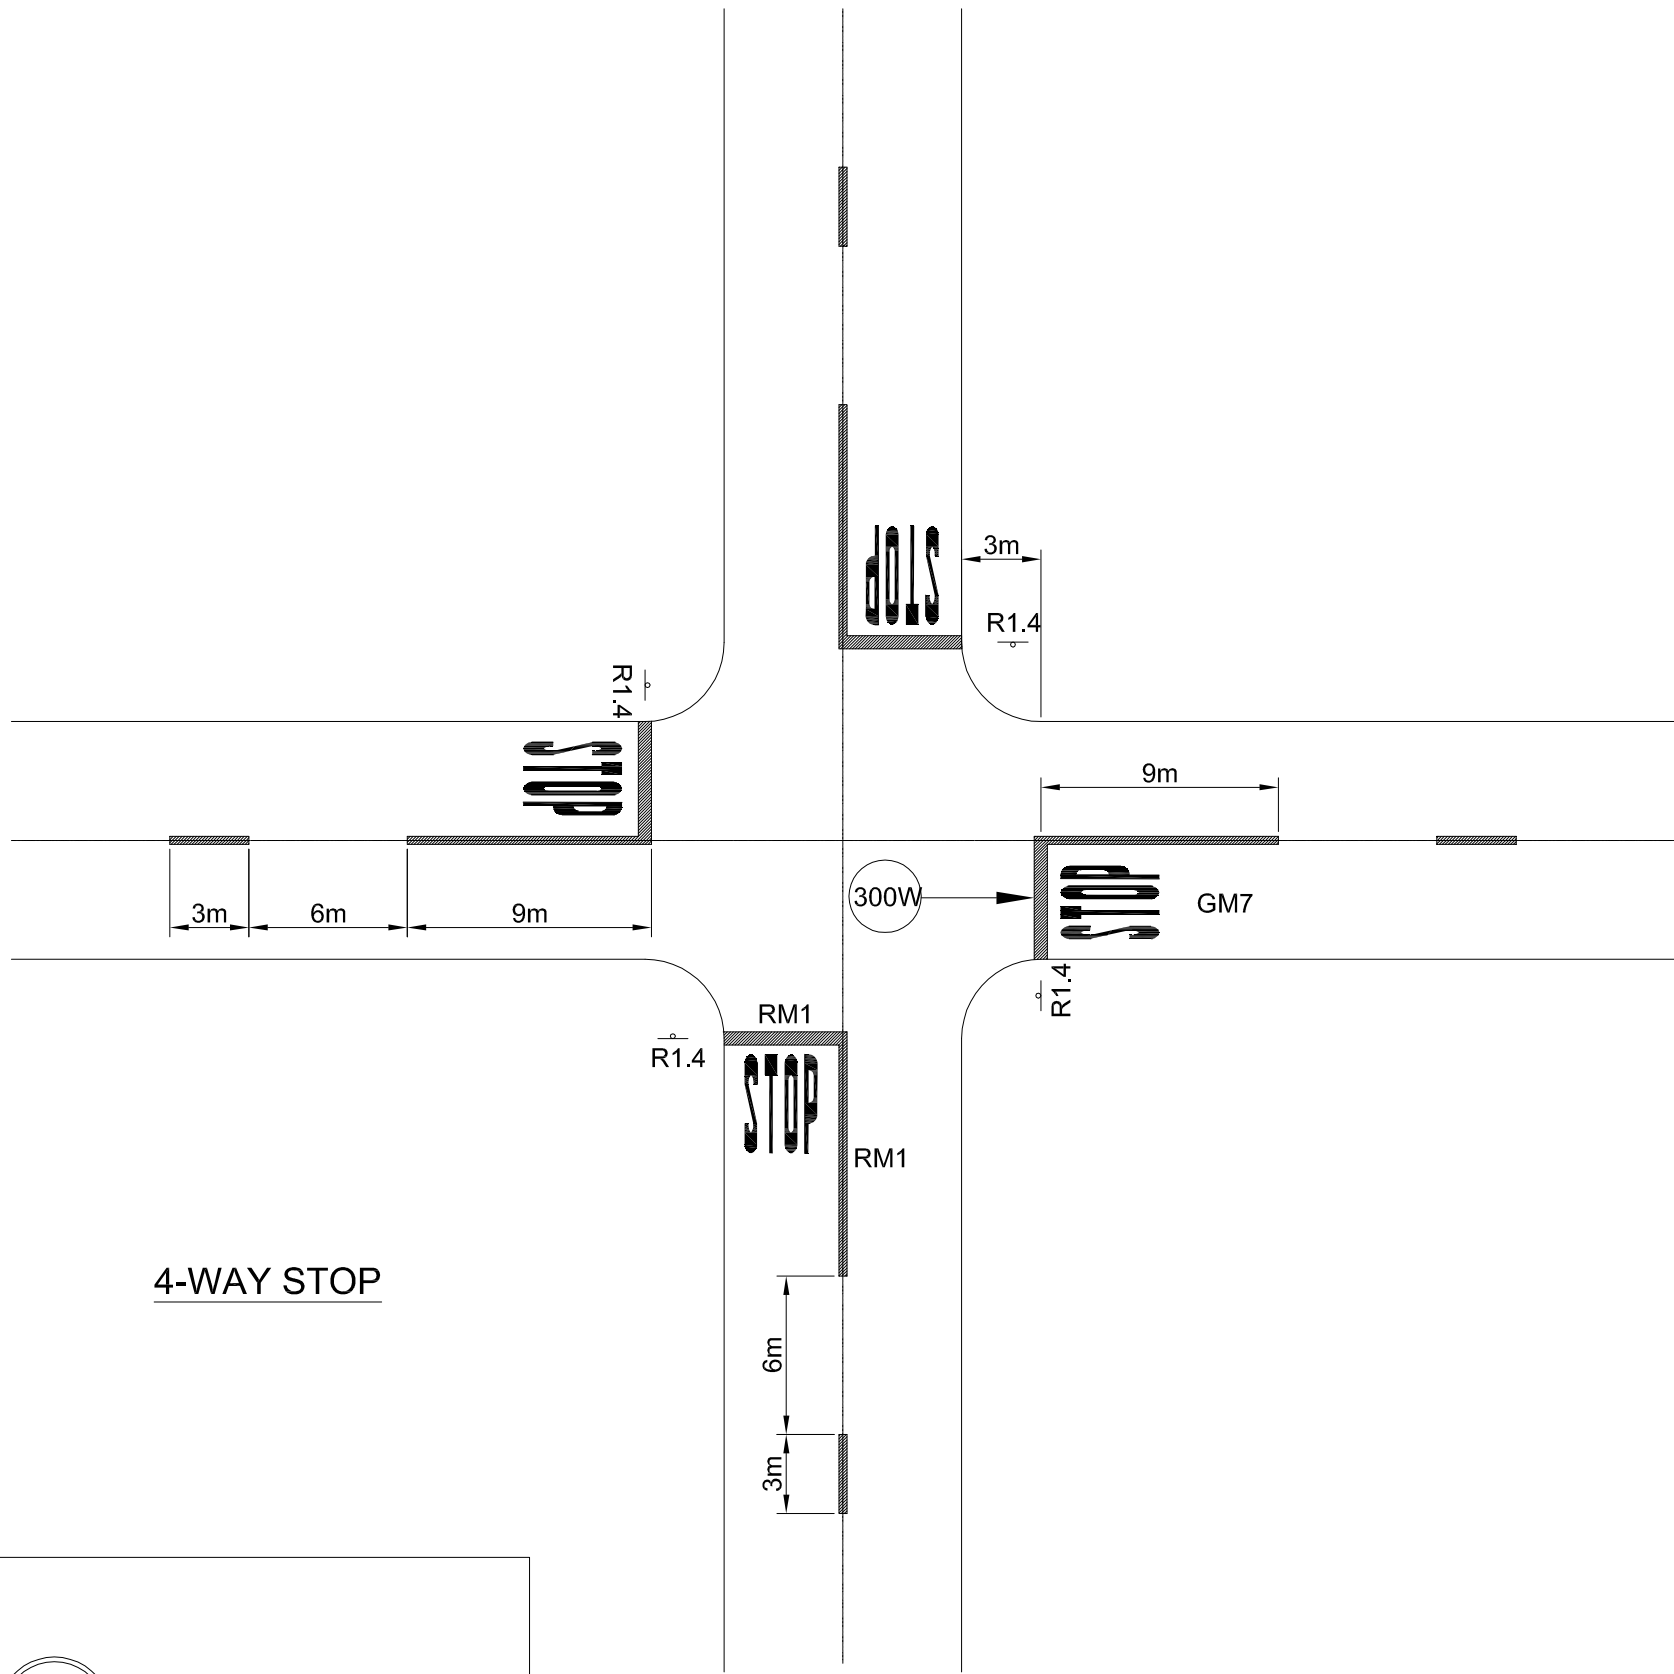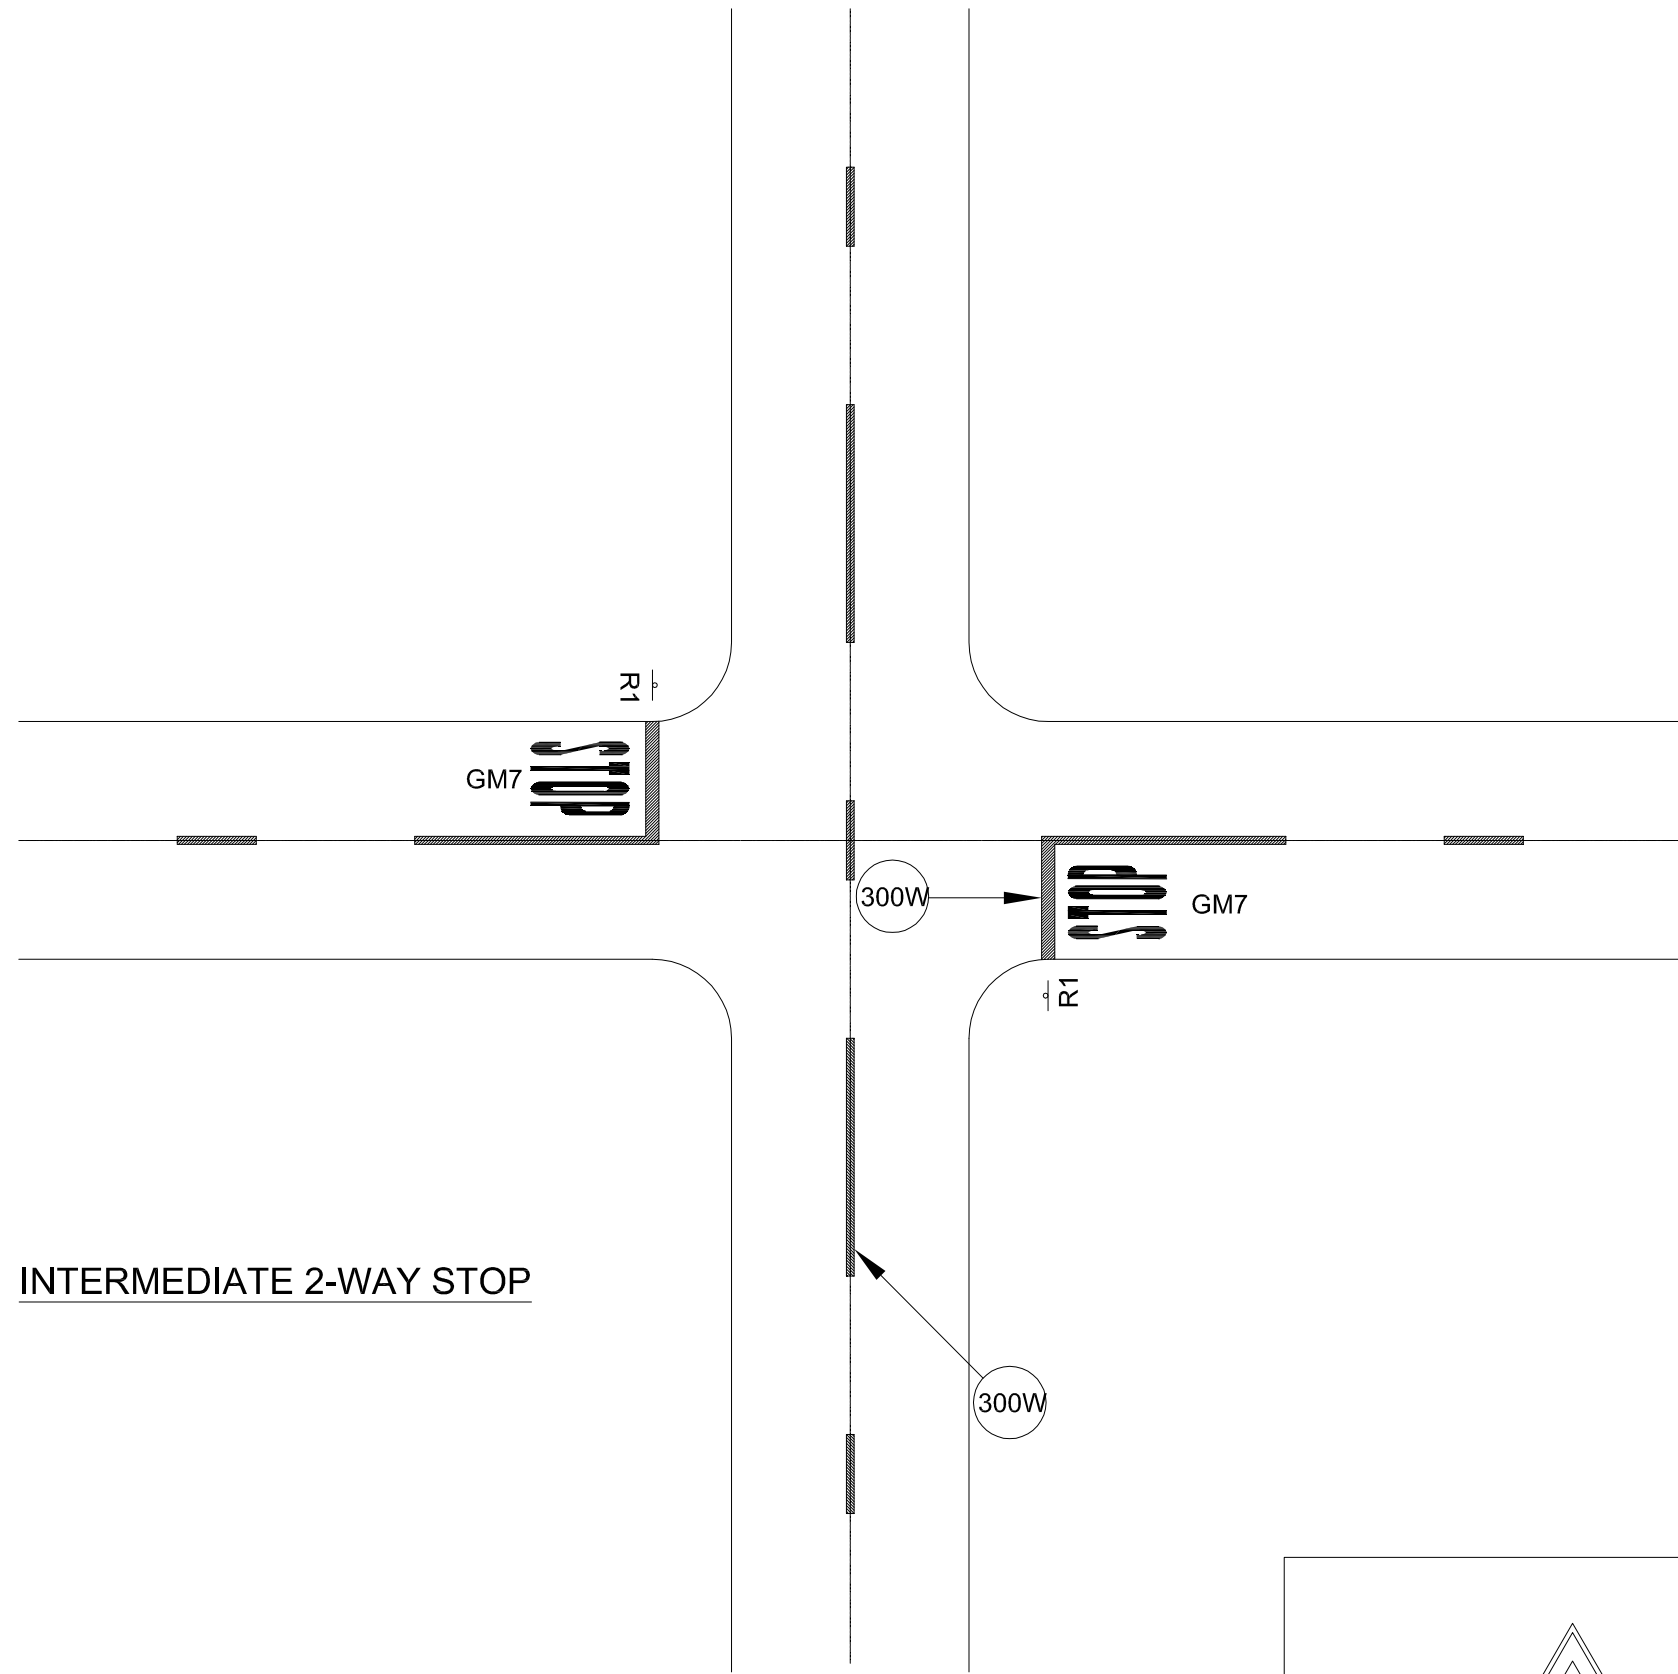

-DO NOT HESITATE TO ASK, IF IN DOUBT-

ON RECEIPT OF REVISED DRAWING, DESTROY PREVIOUS DRAWING

COPYRIGHT RESERVED

LEGEND

NOTES

CLIENT

MBOMBELA LOCAL MUNICIPALITY

HEAD OFFICE
P.O.BOX 48
MBOMBELA, 1201

TEL NO.: (013) 759 9111
FAX NO.: (013) 759 2070

toba CONSULTING | CIVIL STRUCTURAL MANAGEMENT

PO BOX 237
BARBERTON
1300

TEL NO: (013) 712 2927
ADMIN: admin@toba.co.za

REG. NO. 2011/069299/23

PROJECT TITLE:

CONSTRUCTION OF KAMADAKWA RING ROAD

DRAWING TITLE:

TYPICAL SPEEDHUMP (30km/h)

DESIGNED: MP TSHABALALA	CHECKED: F BURGER PR.ENG. 20090094
DRAWN: R BURGER	SIGN:

SCALE: 1:1000	DATE: FEBRUARY 2023
------------------	------------------------

DRAWING NO: NKP(p)432_TS01	CONTRACT NO: -----
-------------------------------	-----------------------

REV.	DATE.	REVISION